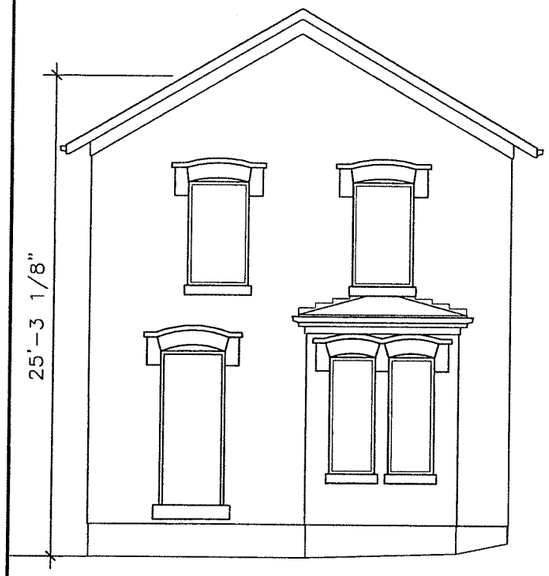

NORTH ELEVATION

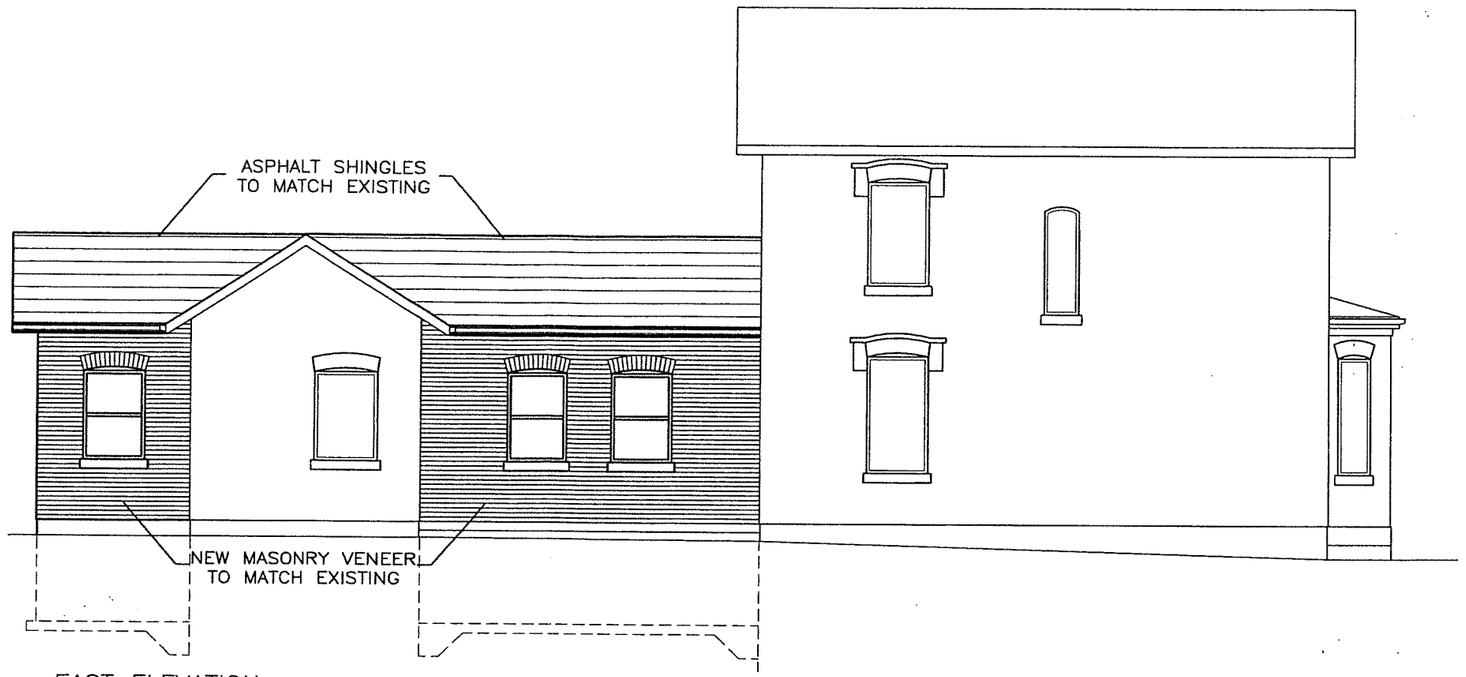

EAST ELEVATION

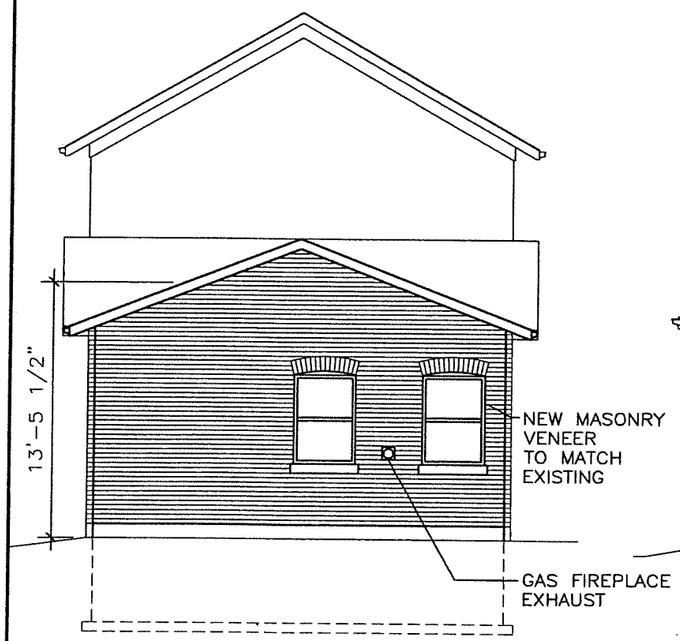

SOUTH ELEVATION

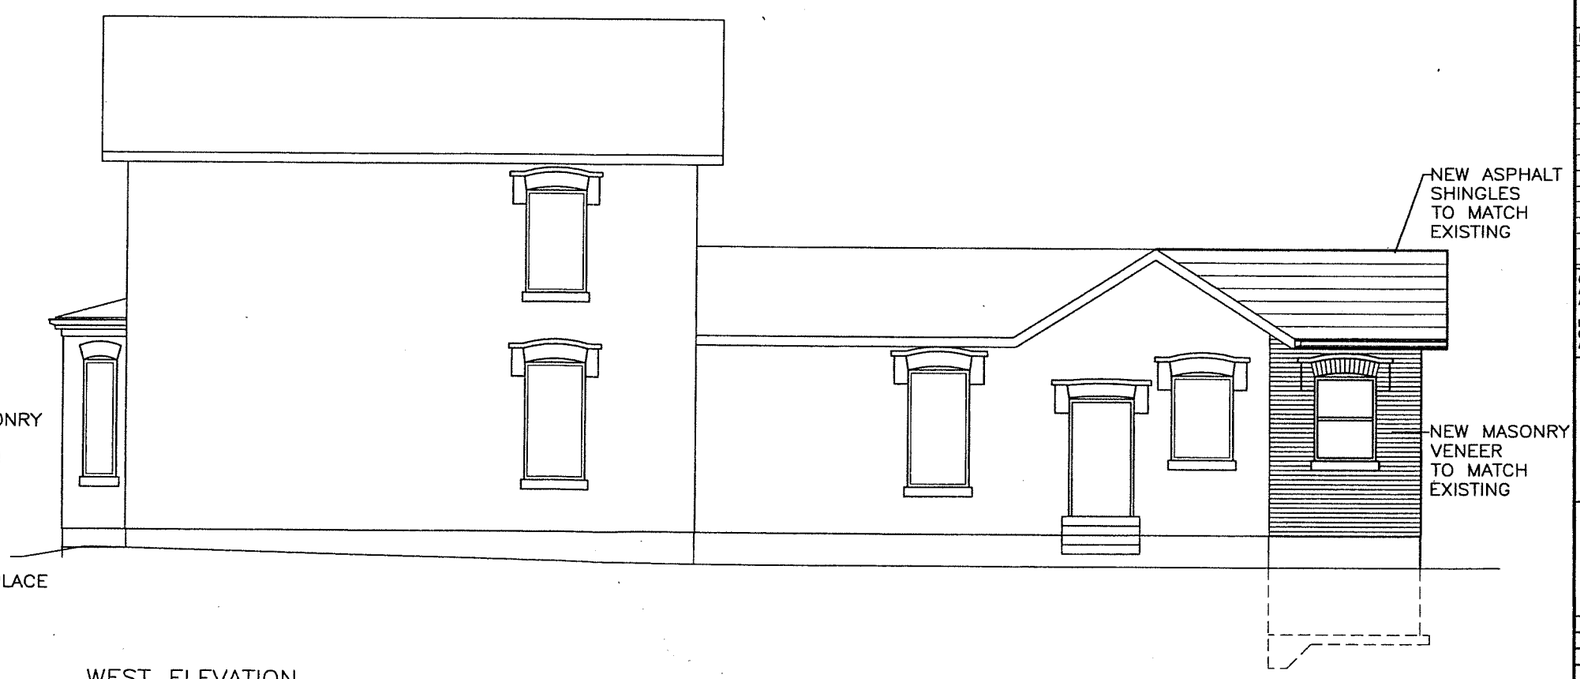

WEST ELEVATION

L. Alan Grinham
Architect Inc.
20 Douglas Street, Guelph, Ontario N1H 2S9
Tel: (519) 766-1580 Fax: (519) 766-1377
grinham@on.aibn.com

ONTARIO ASSOCIATION OF ARCHITECTS
LLOYD A. GRINHAM
LICENCE
4762
16 June 04

NO.	DATE	REVISIONS

CONTRACTOR SHALL VERIFY ALL DIMENSIONS ON SITE AND REPORT ANY DISCREPENCIES IMMEDIATELY TO THE ARCHITECT BEFORE PROCEEDING WITH THE WORK.

DRAWINGS AND SPECIFICATIONS REMAIN THE PROPERTY OF THE ARCHITECT AS INSTRUMENTS OF HIS SERVICE AND MUST BE RETURNED AT HIS REQUEST.

20 EDWIN STREET

GUELPH, ONTARIO

ELEVATIONS

DATE: 14.JUNE.04	SCALE: 1/8"=1'-0"
DRAWN BY: CM	
CHECKED BY: LAG	
STATUS: APPROVAL	
JOB NO: 0417	
FILE: \20EDWIN	
FOLDER: \20EDWIN	

A-3