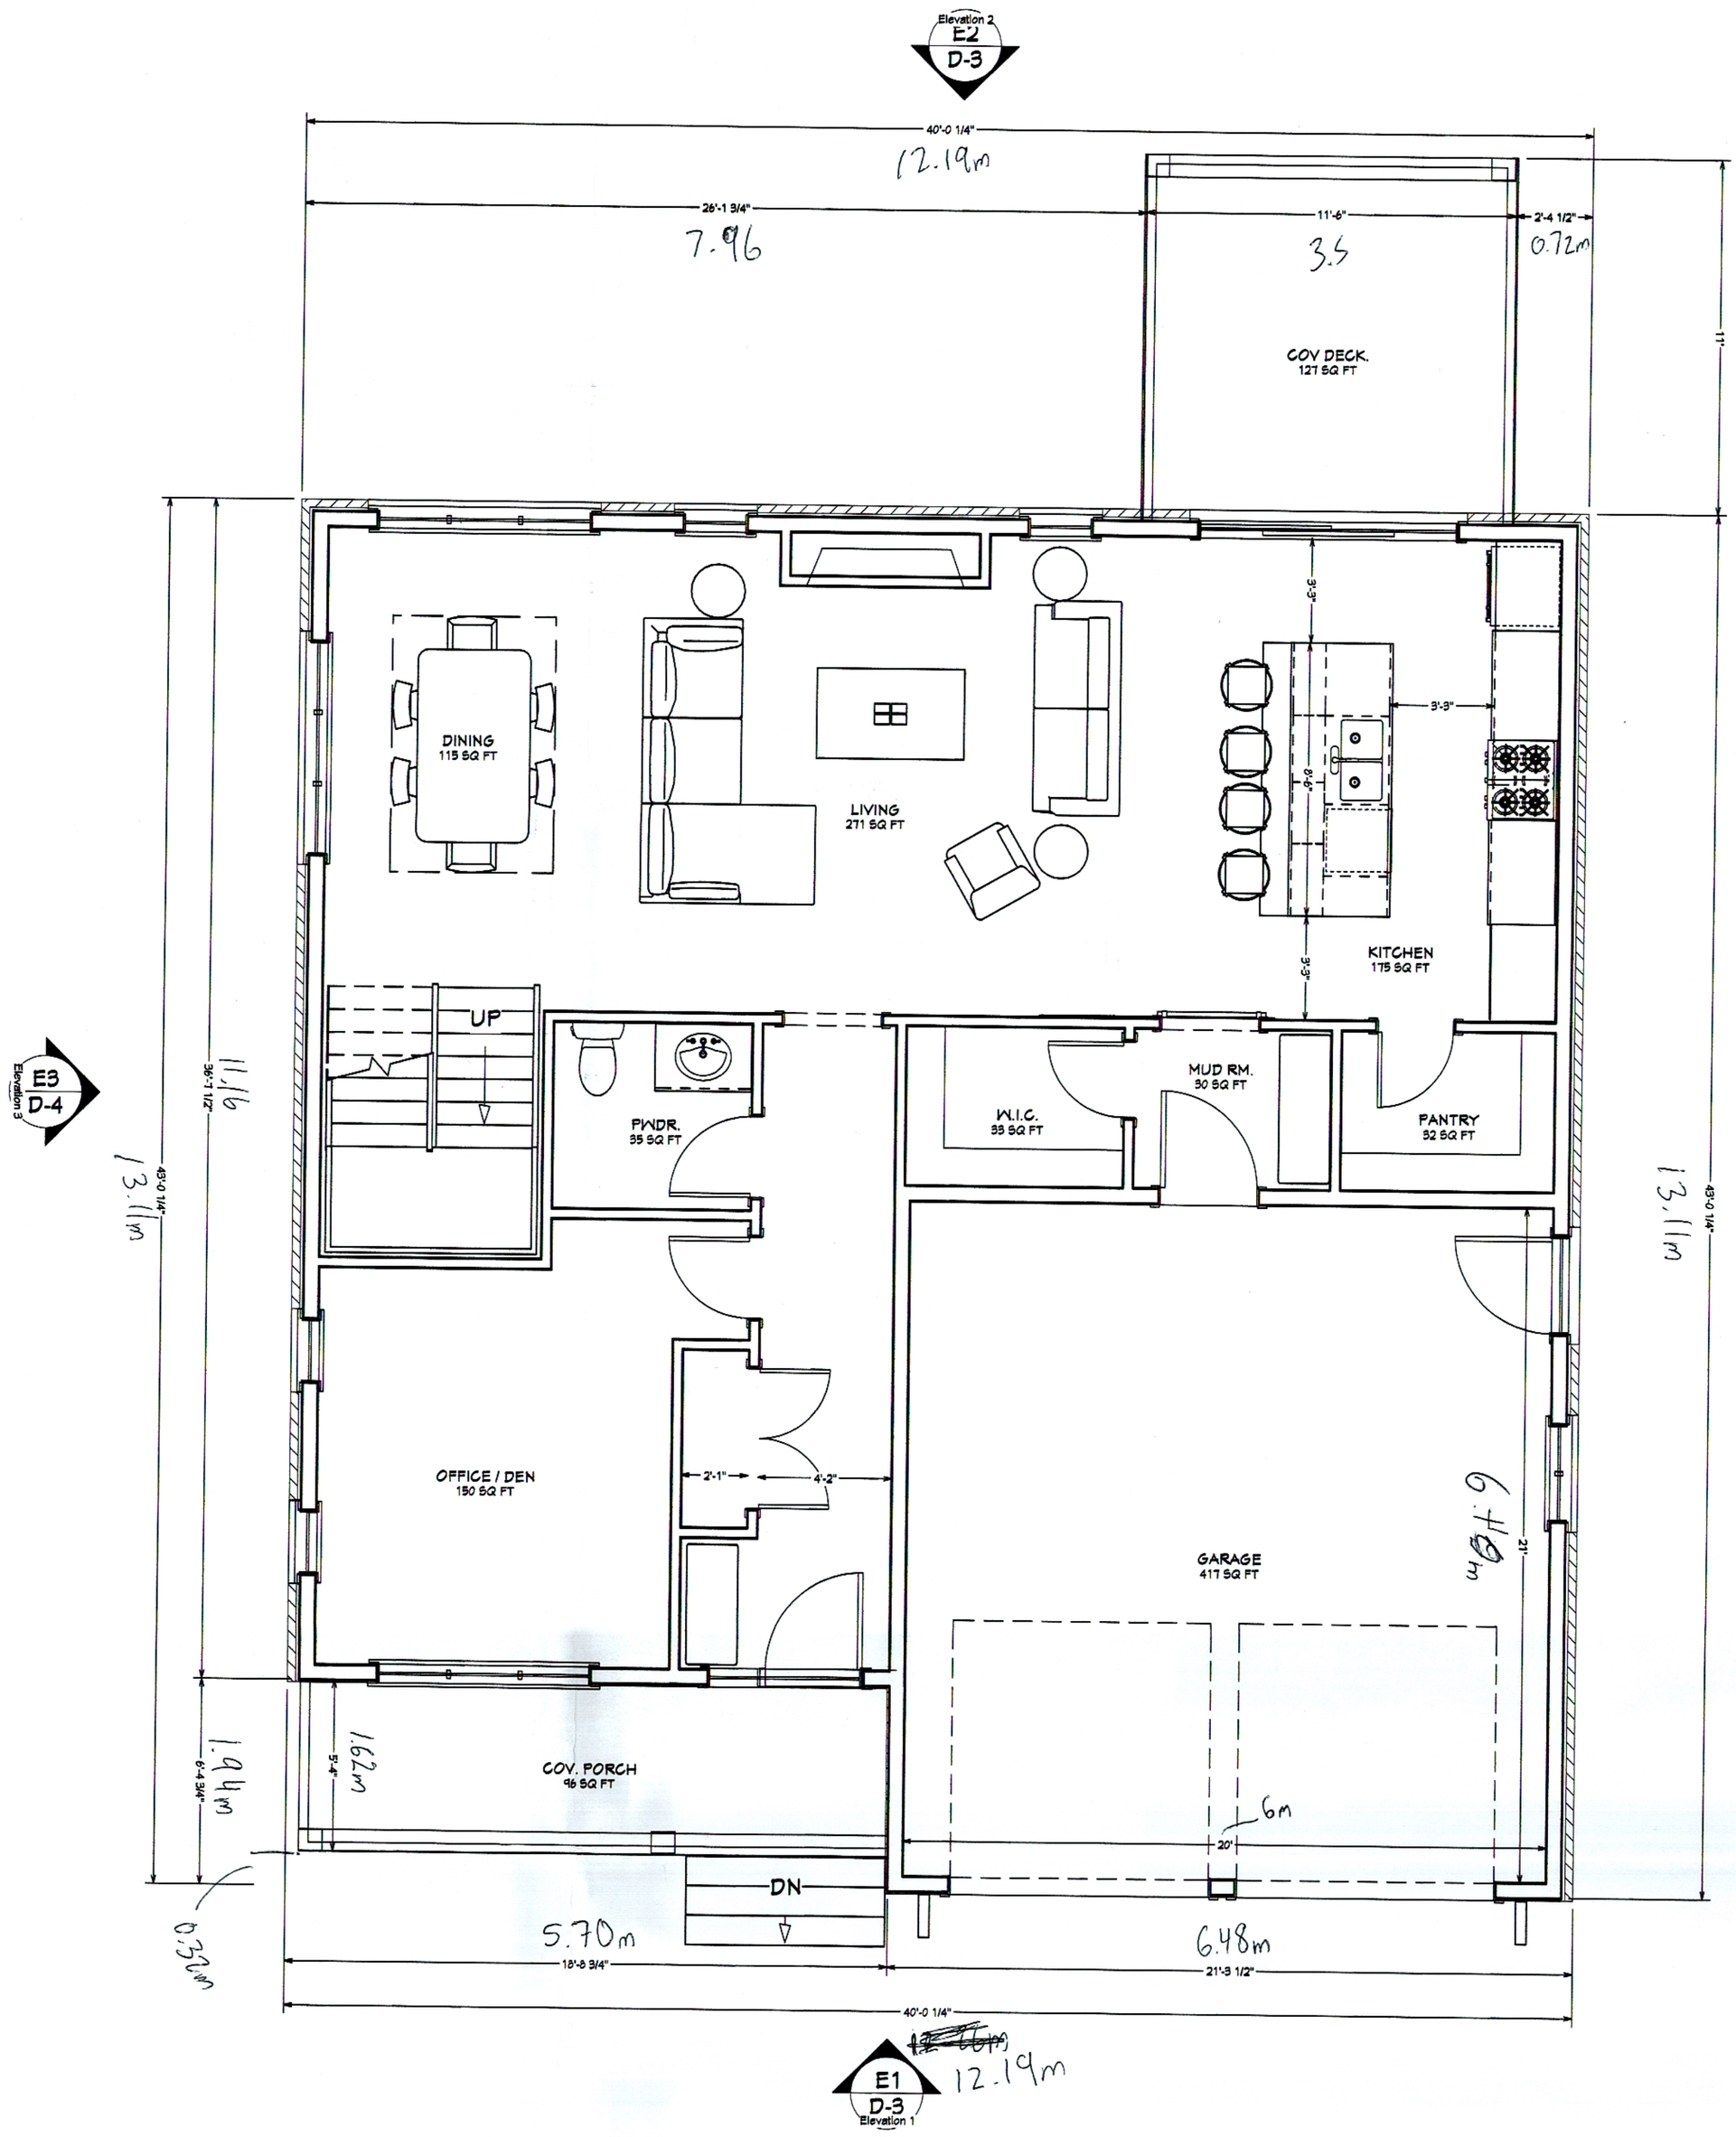

MAIN FLOOR PLAN

SCALE : 1/4" = 1'-0"

STAMP:

DRAWINGS PROVIDED BY:

GREEN SLATE DESIGNS

BCIN: 107993

PROJECT ADDRESS:

DRAWINGS PREPARED FOR:
WORTON HOMES

THESE DRAWINGS ARE THE PROPRIETARY WORK PRODUCT AND PROPERTY OF GREEN SLATE DESIGNS, DEVELOPED FOR THE EXCLUSIVE USE OF GREEN SLATE DESIGNS. USE OF THESE DRAWINGS AND CONCEPTS, IN WHOLE OR IN PART, CONTAINED THEREIN WITHOUT THE WRITTEN PERMISSION OF GREEN SLATE DESIGNS IS PROHIBITED AND MAY SUBJECT YOU TO A CLAIM FOR DAMAGES.

PROJECT NAME:	PROJECT NUMBER:	HOMEOWNERS:	DRAWING

DATE: 2020-10
SCALE: 1/4"=1'
SHEET: D-