Downtown - Traffic/On-Street Patio Modelling
Conceptual Plan
City of Guelph

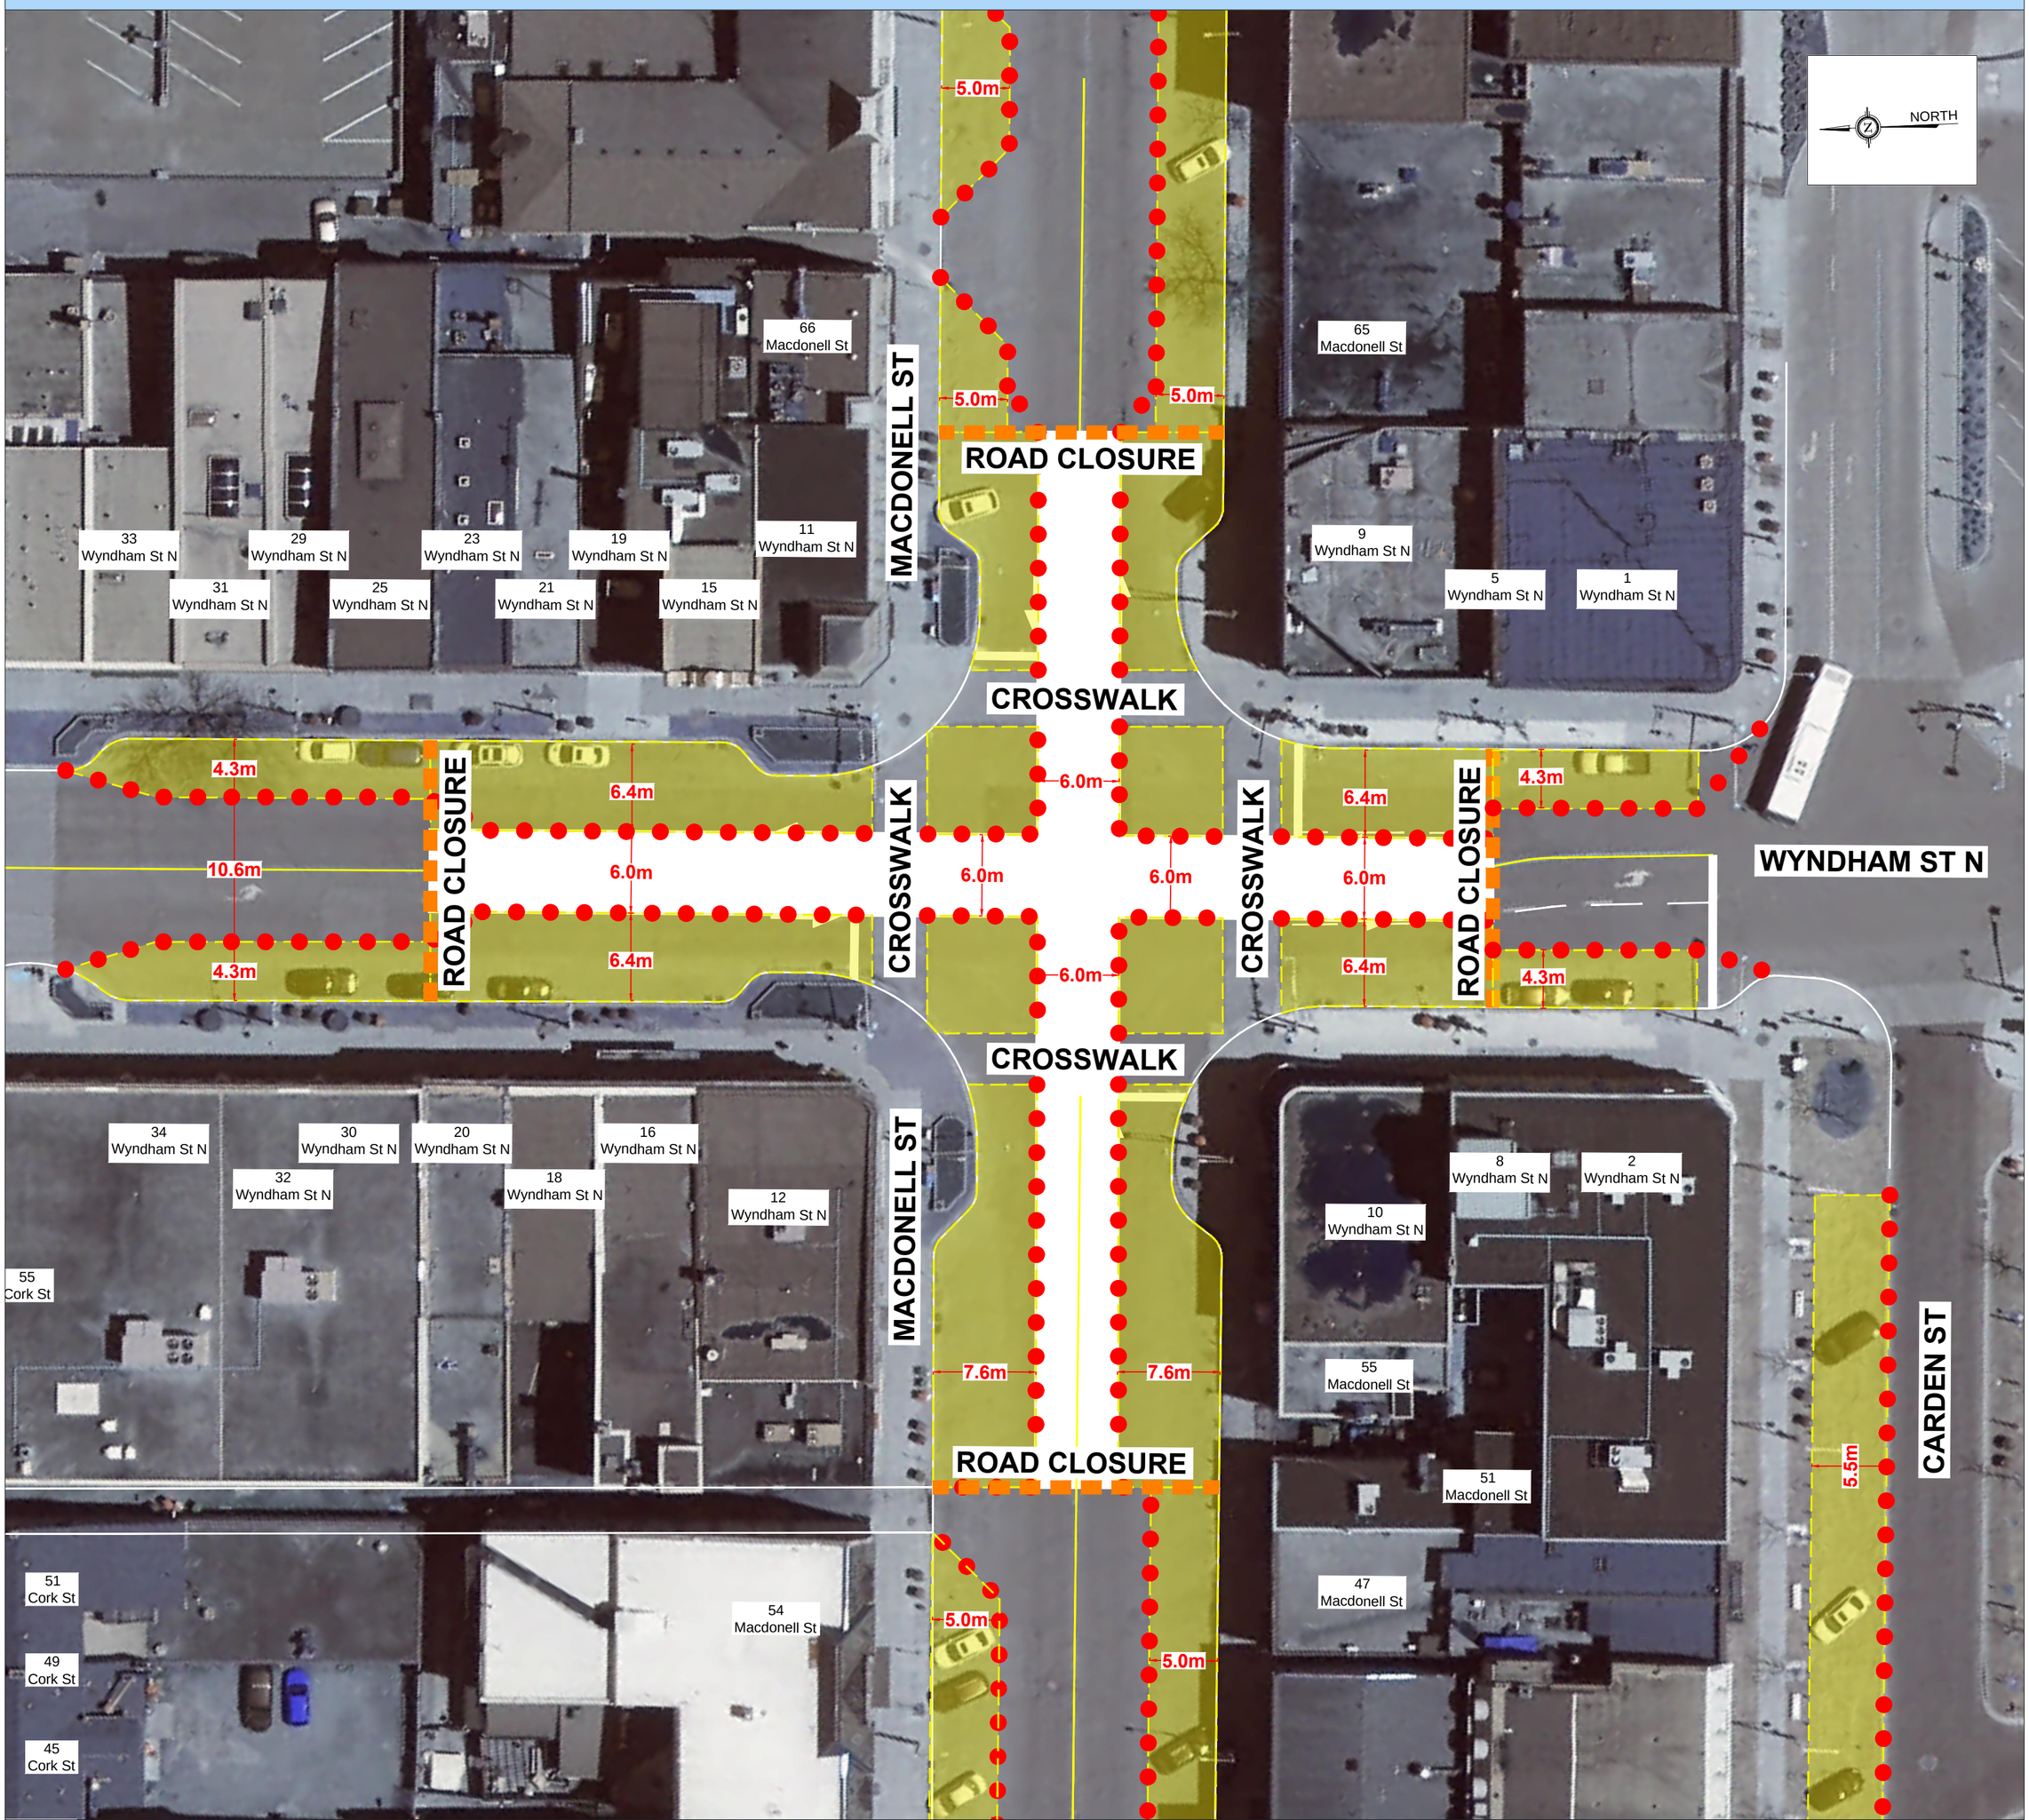

LEGEND:

- PROPOSED TC-54 TRAFFIC BARREL (TYP) OR APPROVED EQUIVALENT TRAFFIC BARRIER
- EXISTING PAVEMENT MARKINGS
- PROPOSED PATIO AREA
- PROPOSED 6m WIDE EMERGENCY ACCESS LANE

MAP DATA: GIS AERIAL 2020