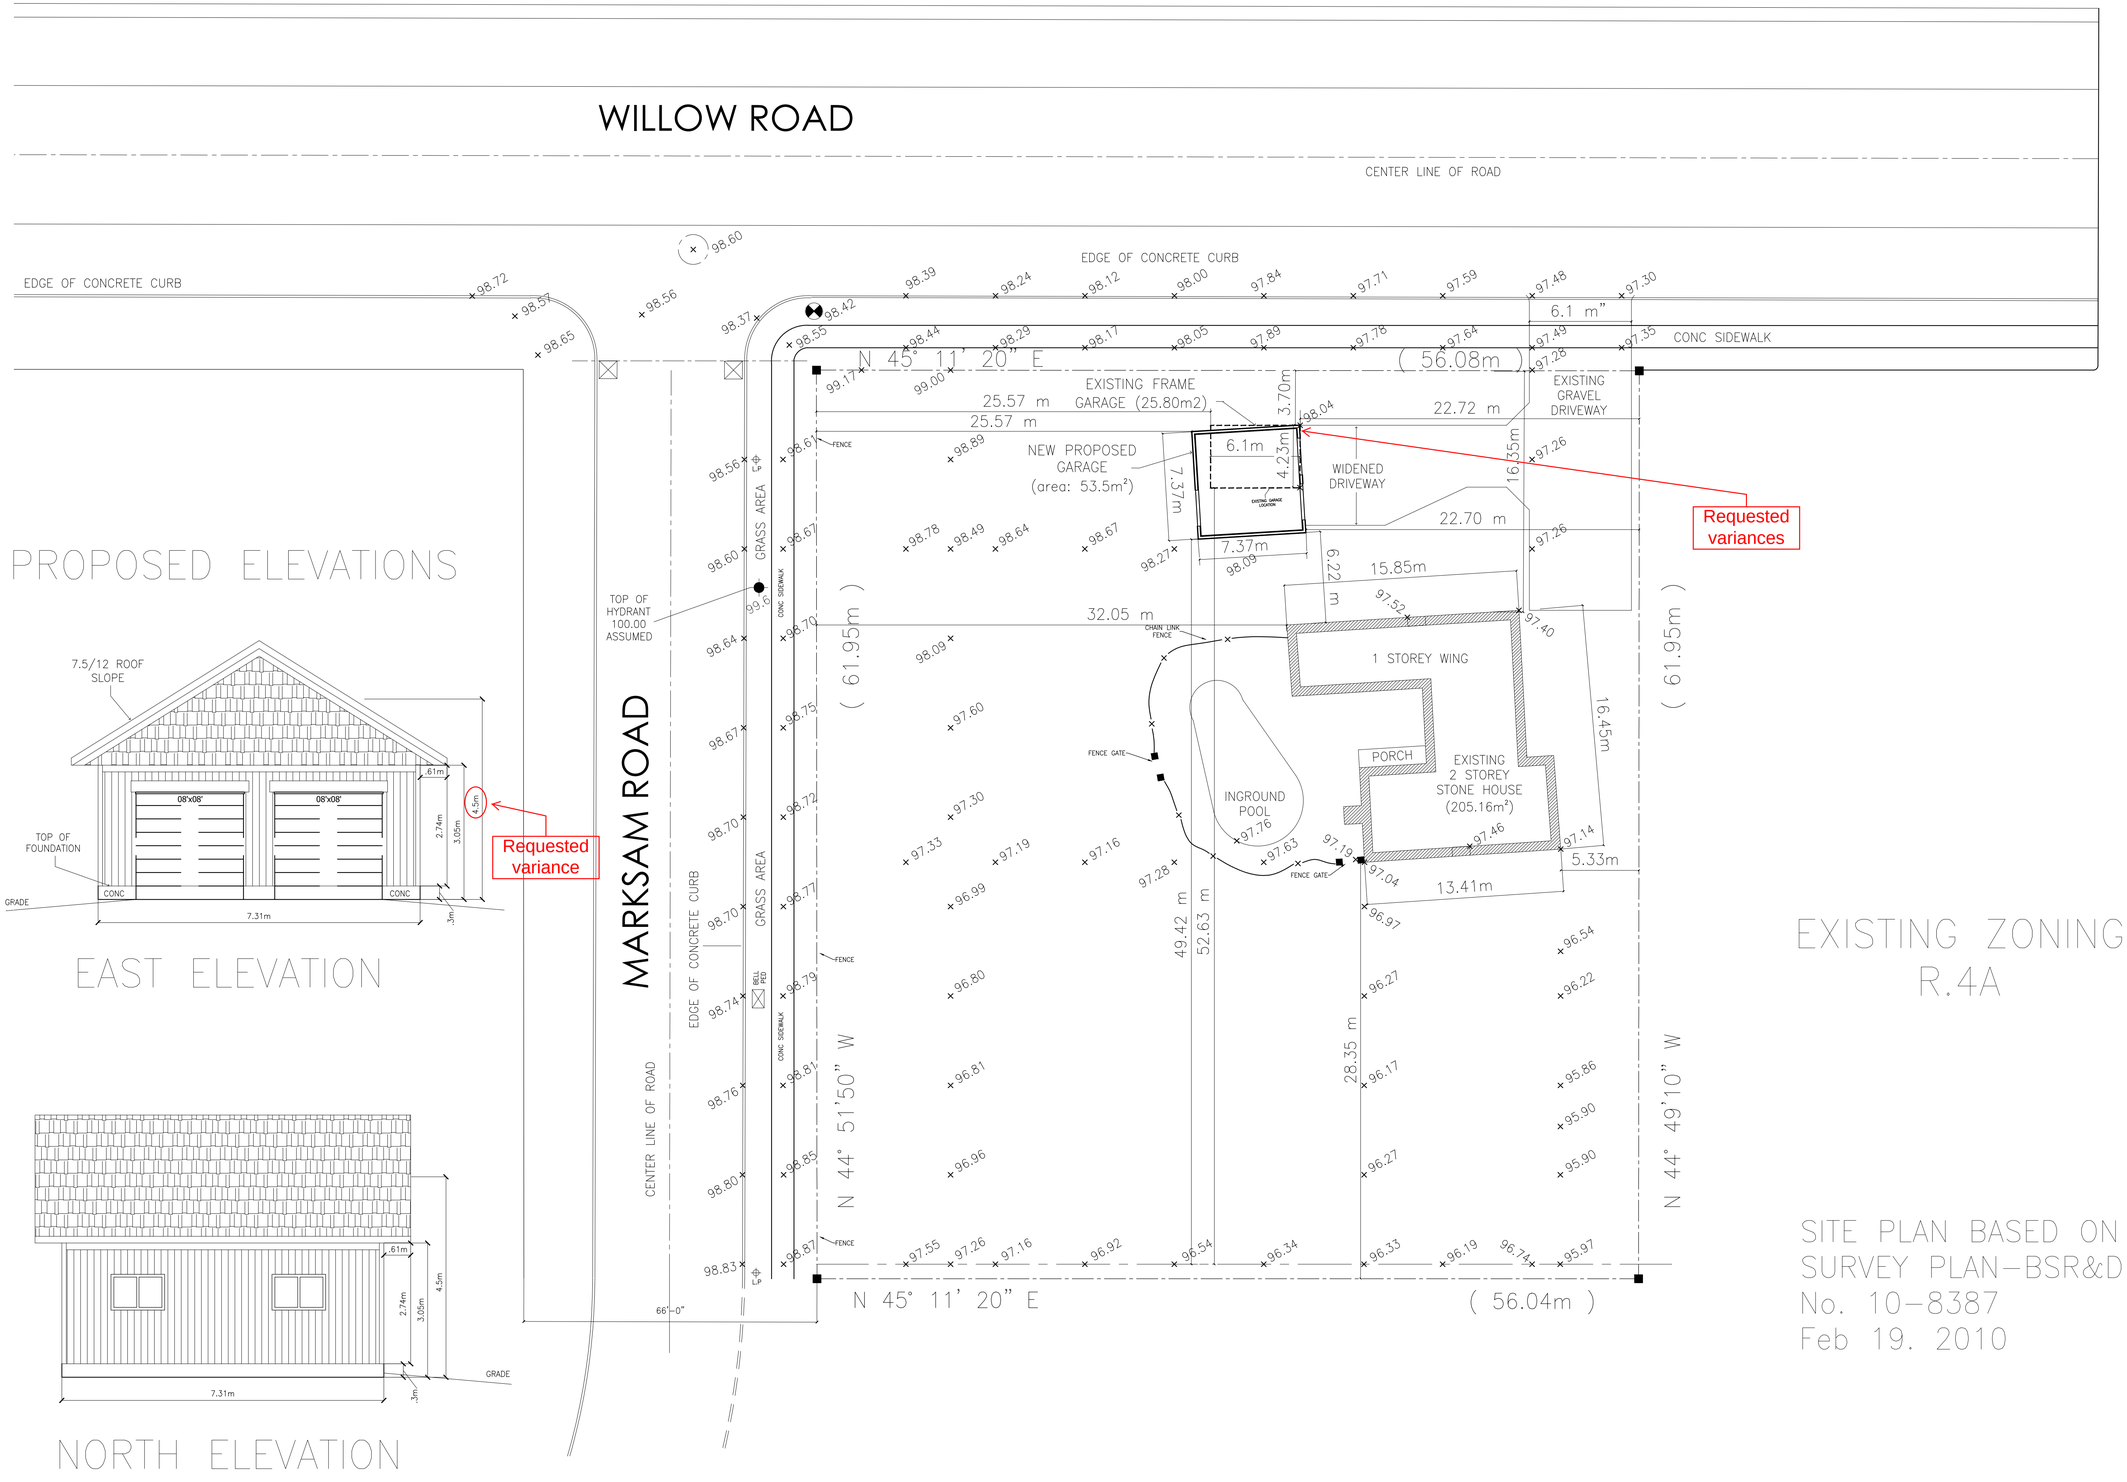

PROPOSED ELEVATIONS

EAST ELEVATION

NORTH ELEVATION

EXISTING ZONING
R.4A

SITE PLAN BASED ON
SURVEY PLAN–BSR&D
No. 10–8387
Feb 19. 2010

GRINHAM ARCHITECTS
15 Yarmouth Street
Guelph, Ontario, N1H 4G2
Tel: 519.766.1580
Fax: 519.766.1377
Email: info@grinham.ca
Web: www.grinham.ca

PROJECT NORTH
ACTUAL NORTH

ONTARIO ASSOCIATION OF ARCHITECTS
LUKE A. GRINHAM
LICENCE
4762
14 September 2021

CONTRACTOR SHALL VERIFY ALL DIMENSIONS ON SITE AND REPORT ANY DISCREPENCIES IMMEDIATELY TO THE ARCHITECT BEFORE PROCEEDING WITH THE WORK.

DRAWINGS AND SPECIFICATIONS REMAIN THE PROPERTY OF THE ARCHITECT AS INSTRUMENTS OF HIS SERVICE AND MUST BE RETURNED AT HIS REQUEST.

DO NOT SCALE DRAWINGS.

NO.	DATE	REVISIONS
01	09–10–2021	ISSUED FOR C OF A
02	09–14–2021	REVISIONS FOR C OF A

408 WILLOW ROAD

GUELPH, ONTARIO

PROPOSED SITE PLAN

DATE: 14–Sep–2021	SCALE: AS NOTED
DRAWN BY: ---	
CHECKED BY:LAG	
STATUS: ---	
JOB NO: 2133	
FILE: ---	
FOLDER: ---	

A0.2