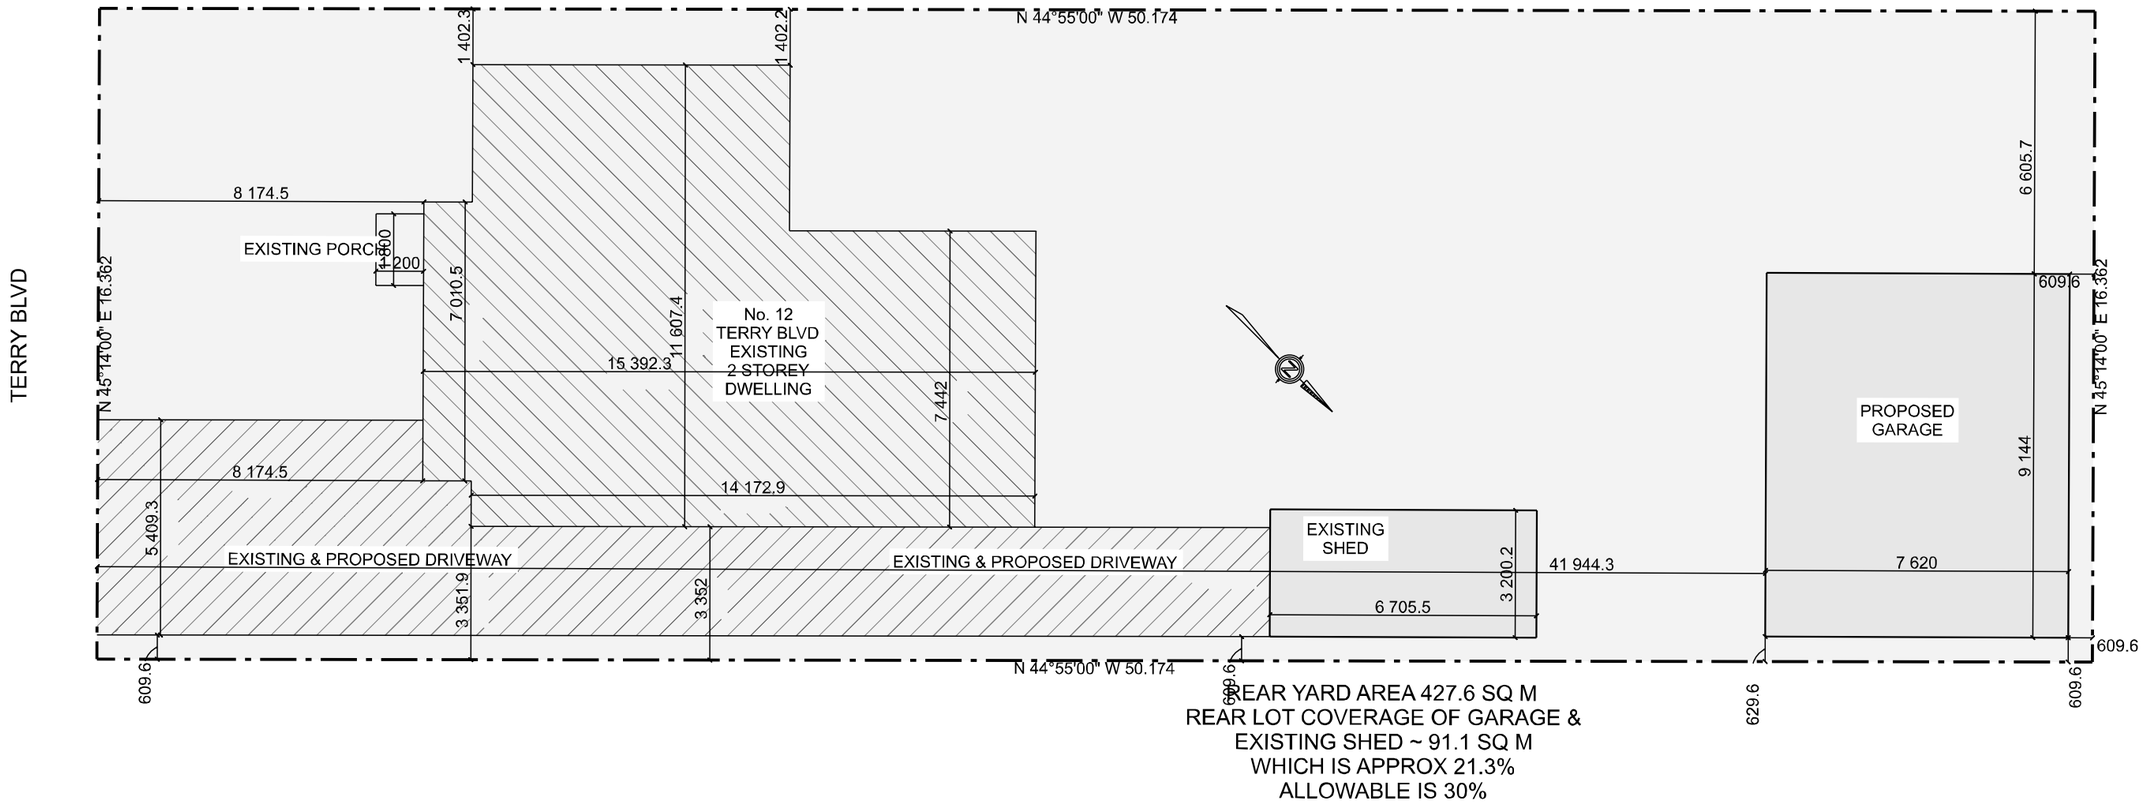

REAR YARD AREA 427.6 SQ M
REAR LOT COVERAGE OF GARAGE &
EXISTING SHED ~ 91.1 SQ M
WHICH IS APPROX 21.3%
ALLOWABLE IS 30%

THESE DRAWINGS MUST BE SIGNED TO BE VALID FOR PERMIT. THEY ARE VALID ONLY FOR THE ORIGINAL ADDRESS IN THE TITLE BLOCK

ASSOCIATION OF ARCHITECTURAL TECHNOLOGISTS OF ONTARIO
TG - 1317
John Vanderwoerd X, M.A.A.T.O.
09/12/2013

The undersigned has reviewed and takes responsibility for this design, and has the qualifications and meets the requirements set out in the Ontario Building Code to be a designer
QUALIFICATION INFORMATION
Required unless design is exempt under Division C-3.2.5.1 of the 2012 O.B.C.

John Vanderwoerd BCIN 21611
REGISTRATION INFORMATION
Required unless design is exempt under Division C-3.2.4.1 of the 2012 O.B.C.
Firm Name: Vanderwoerd Drafting & Design
BCIN 38975

VANDERWOERD
DRAFTING & DESIGN
John Vanderwoerd, M.A.A.T.O.
34 Duke Street, Arthur, Ontario N0G 1A0
www.home-design-bcin.ca
519-848-2128

CONTRACTOR:

ARVIND PANKHANIA
12 TERRY BLVD
GUELPH

PROJECT:

DRAWN BY:
JOHN VANDERWOERD,
M.A.A.T.O. BCIN: 21611

DRAWING TITLE:
SITE PLAN

STARTING DATE:

LAST REVISION DATE:
Mar 13, 2023

DRAWING #:
22-178

PAGE #:
1 of 1

SCALE:
1:150

THESE DRAWINGS ARE COPYRIGHT PROTECTED AND MAY NOT BE REPRODUCED IN WHOLE OR IN PART WITHOUT EXPRESS WRITTEN CONSENT OF VANDERWOERD DRAFTING & DESIGN. ALL DIMENSIONS TO BE VERIFIED BY ONSITE CONTRACTOR AND ANY DISCREPANCIES TO BE REPORTED IMMEDIATELY TO THE DESIGNER. WE WILL NOT BE RESPONSIBLE FOR COSTS INCURRED WHICH GO UNREPORTED, OR CHANGES MADE TO THESE PLANS WITHOUT WRITTEN AUTHORIZATION FROM VANDERWOERD DRAFTING & DESIGN