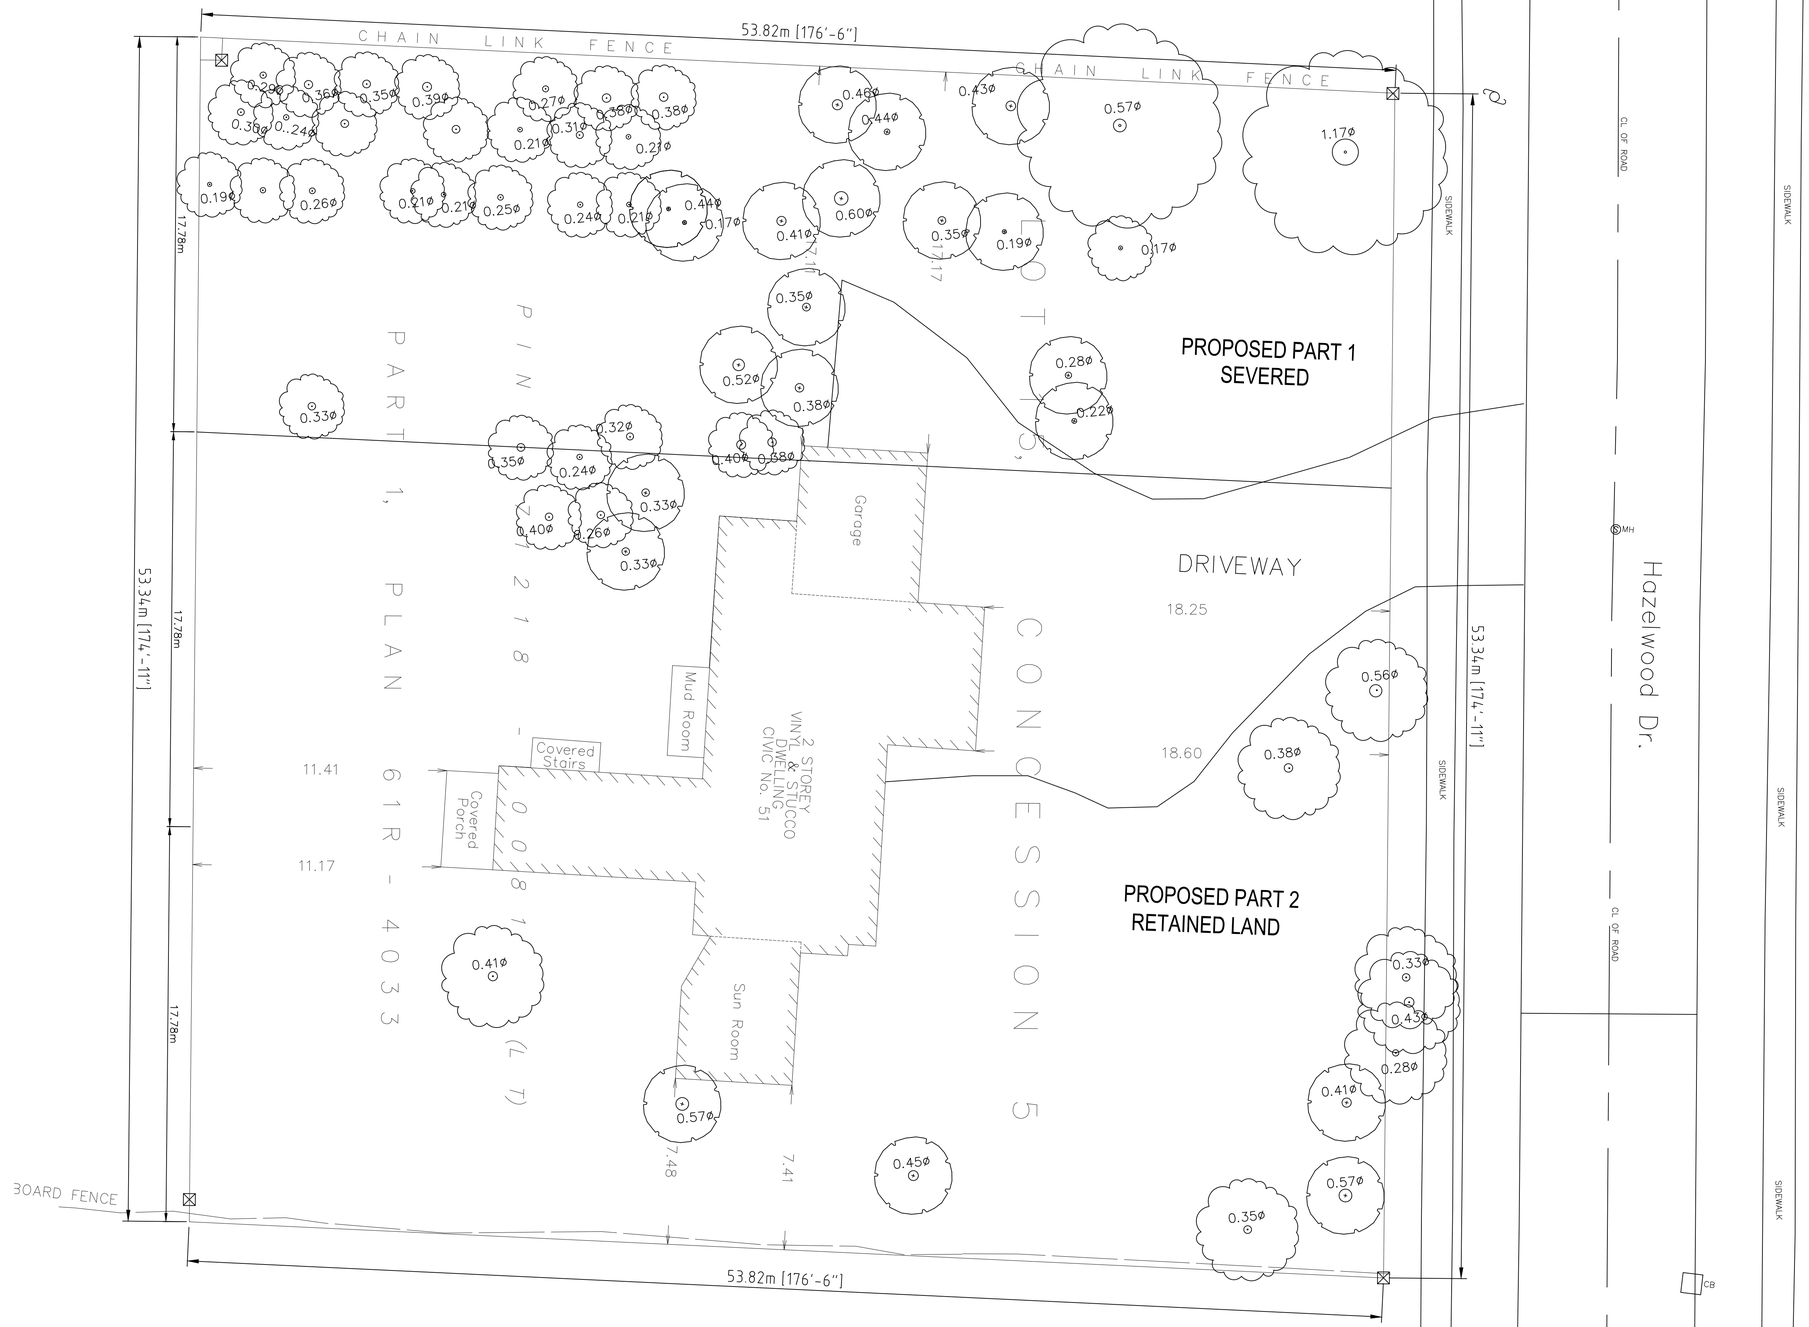

LAYOUT PLAN
SCALE 1:125

NO.	REVISION	BY	MM/DD/YY
1.	ISSUED FOR APPROVAL	MNR	05/28/2023
2.			
3.			
4.			
5.			
6.			

DESIGNED BY: Dr. Bahar SM

APPROVED BY:

DRAWN BY: Moniruzzaman Rayhan

DATE: (MM/DD/YY) 05/28/2023

SHEET No. 1 OF 1

DWG. No. 1CP23-01

AHYDTECH GEOMORPHIC LTD.
www.ahydtech.ca

PROJECT : 51 Hazelwood

DRAWING TITLE : LAYOUT PLAN

SCALE : 1:125