


## LOCATION PLAN
## 512 WOOLWICH ST GUELPH

LOT 25 and part of
LOTS 40, 41, 42, 43, and parts of
LOT 44, ST. ANDREWS GLEBE SURVEY
REGISTERED PLAN 172
CITY OF GUELPH

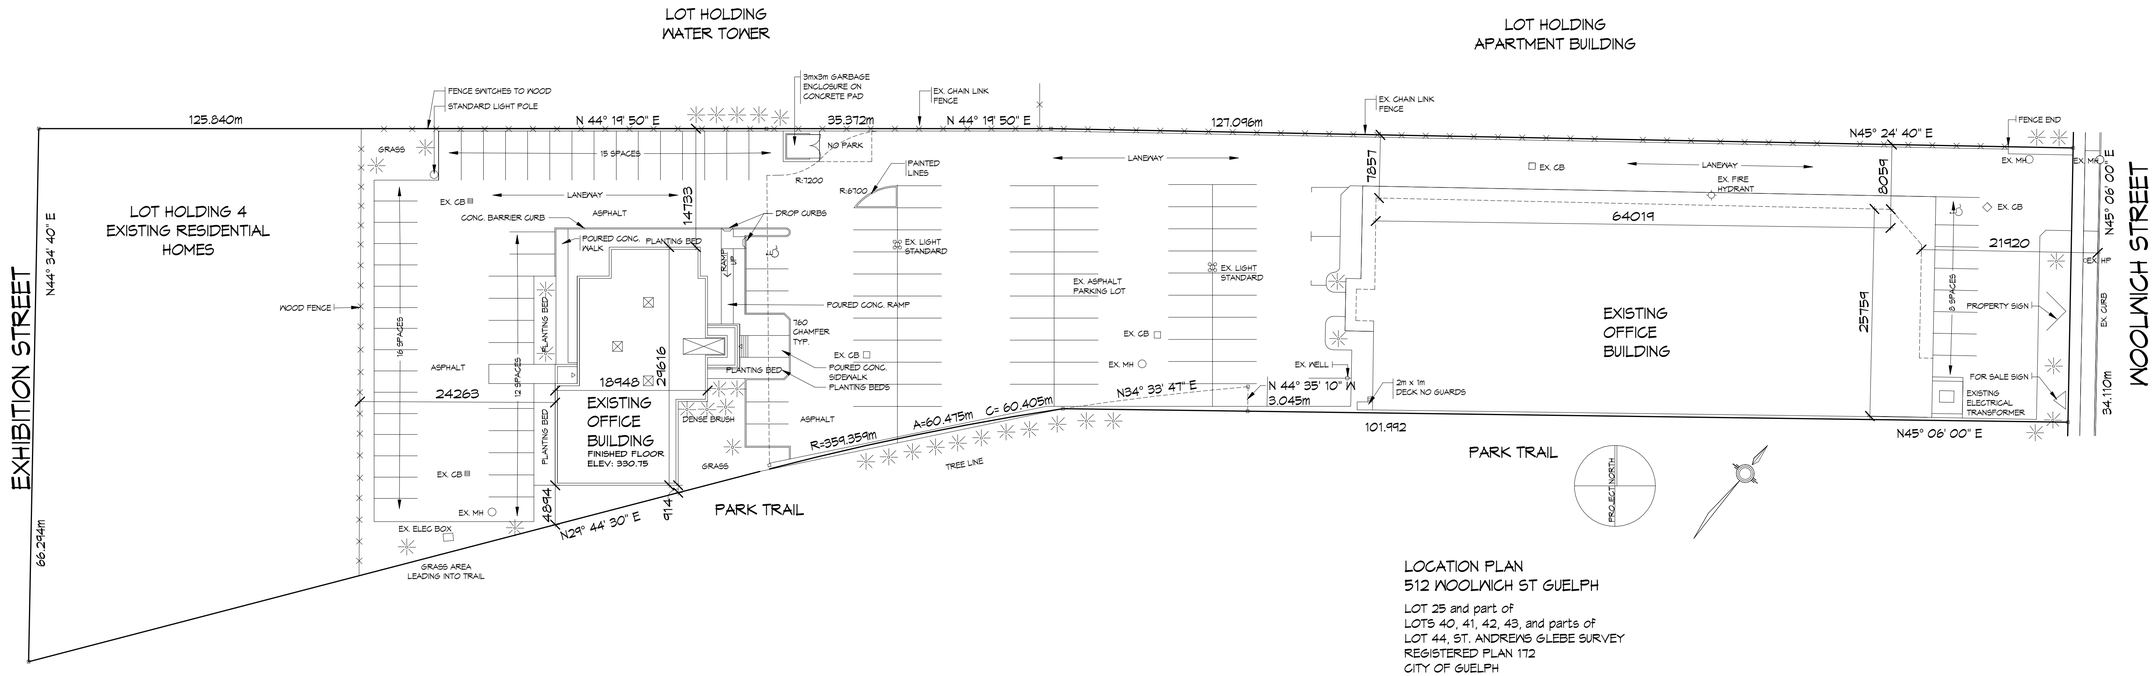


KEY PLAN
N.T.S

REVISIONS DATE

2023-05-11 11:34:12 AM

Fryett Turner
ARCHITECTS INC
115 Metcalfe Street
Elora, Ontario N0B 1S0
Tel: 519-846-2201
Fax: 519-846-0343
www.fryettarchitect.com

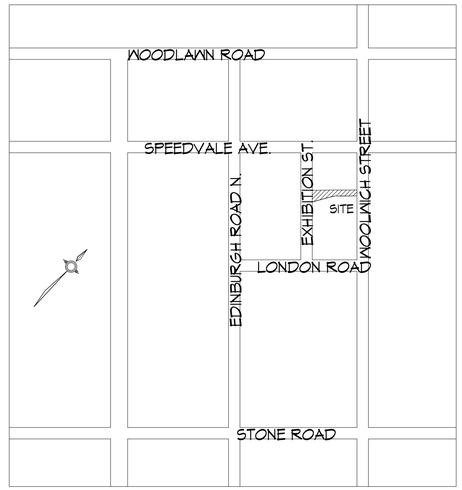THE CONTRACTOR SHALL VERIFY ALL DIMENSIONS IN THE COURSE OF THE WORK. ANY DISCREPANCIES SHALL BE REPORTED TO THE ARCHITECT PRIOR TO THE COMMENCEMENT OF THE WORK. WORK NOT CLEARLY SHOWN OR DETAILED SHALL BE CONSTRUCTED AS IS NORMALLY PROVIDED.

ALL DRAWINGS AND SPECIFICATIONS PREPARED BY THE ARCHITECT ARE THE PROPERTY OF THE ARCHITECT AND ARE NOT TO BE USED IN WHOLE OR IN PART WITHOUT THE CONSENT OF THE ARCHITECT.
DO NOT SCALE DRAWINGS.

© COPYRIGHT

SEAL
ONTARIO ASSOCIATION OF ARCHITECTS
ROBERT IAN TURNER
LICENCE
7867

PROJECT NORTH

# Ferrovia Office
512 Woolwich St., Guelph

# Site Plan & Existing Conditions

| | |
|---|---|
| STATUS | Information |
| PROJECT # | 23022 |
| CHKD | RIT |
| DRAWN | MJAHNKE |
| SCALE | 1 : 350 |
| DATE DWN | 2023 05 10 |
| ISSUED | 2023 05 11 |

PROJECT TITLE

SHEET #
A1.0