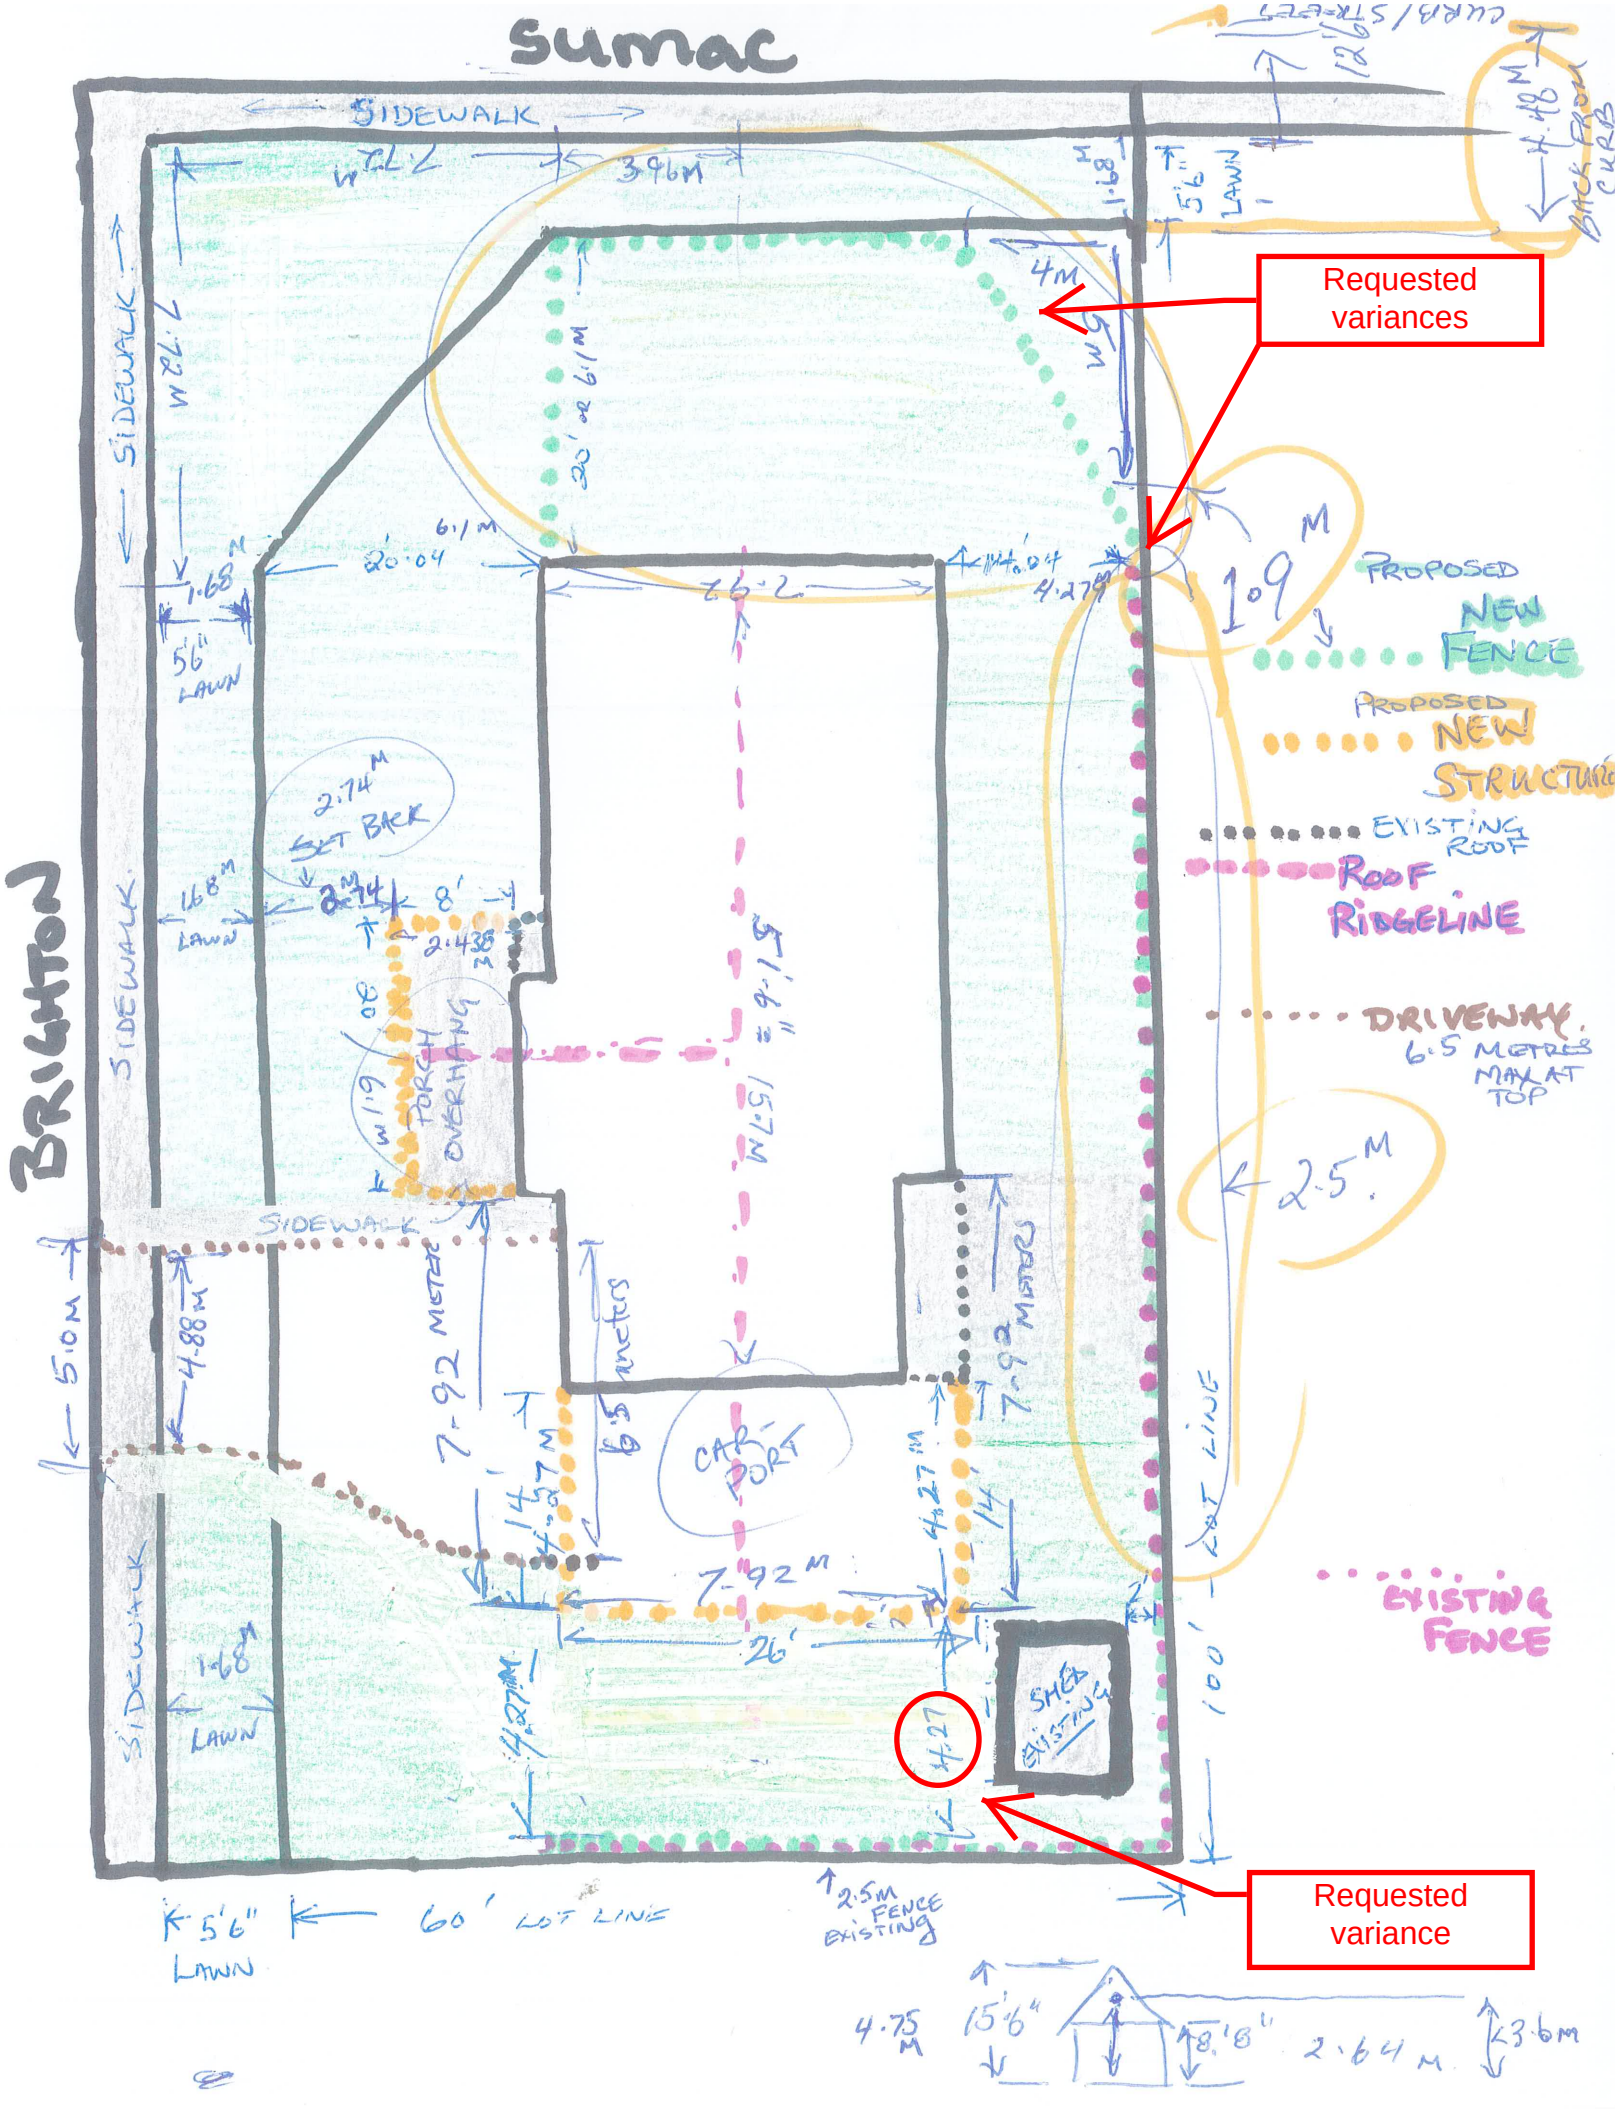
Sumac
BRIGHTON
SIDEWALK
3.96M
7.72M
1.68M
5'6" LAWN
4M
20'-04 6.1M
26.2
4.27M
1.09 M
PROPOSED NEW FENCE
PROPOSED NEW STRUCTURE
EXISTING ROOF
ROOF RIDGELINE
DRIVEWAY 6.5 METRES MAX AT TOP
2.5 M
2.74 M SET BACK
8'
2.438 M
PORCH OVERHANG
1.9 M
15.1 M = 9.15
7.92 METRE
6.5 metres
CAR-PORT
7.92 M
26'
14'
4.27 M
SHED EXISTING
LOT LINE
100'
EXISTING FENCE
5.10 M
4.88 M
60' LOT LINE
2.5M FENCE EXISTING
Requested variances
Requested variance
4.75 M
15'6"
8'8"
2.64 M
3.6M