X Units 1 to 5 - Proposed Day Care Location

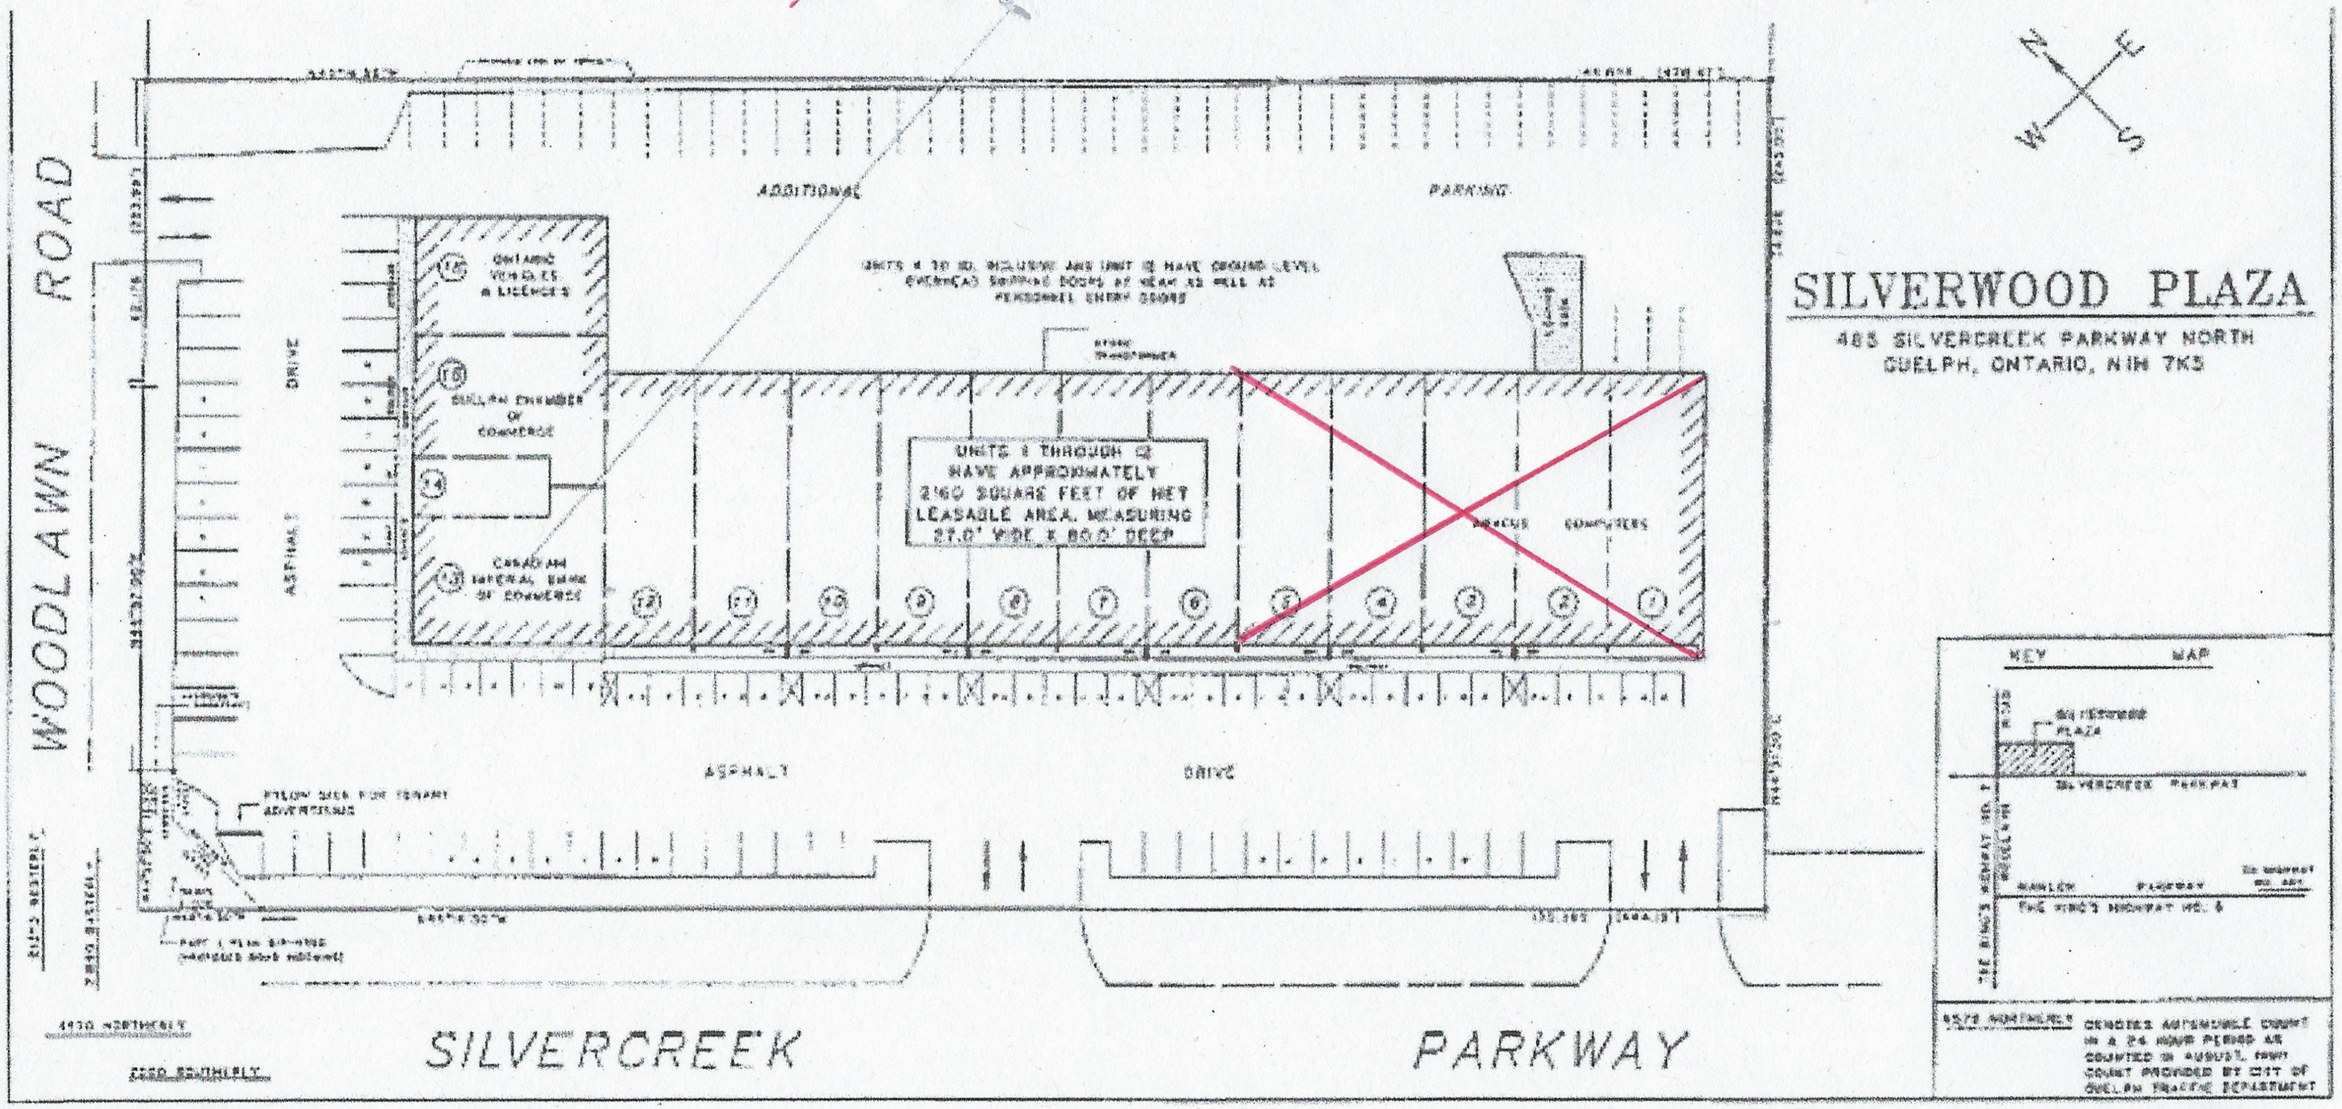

2 SITE PLAN
SCALE: N.T.S.