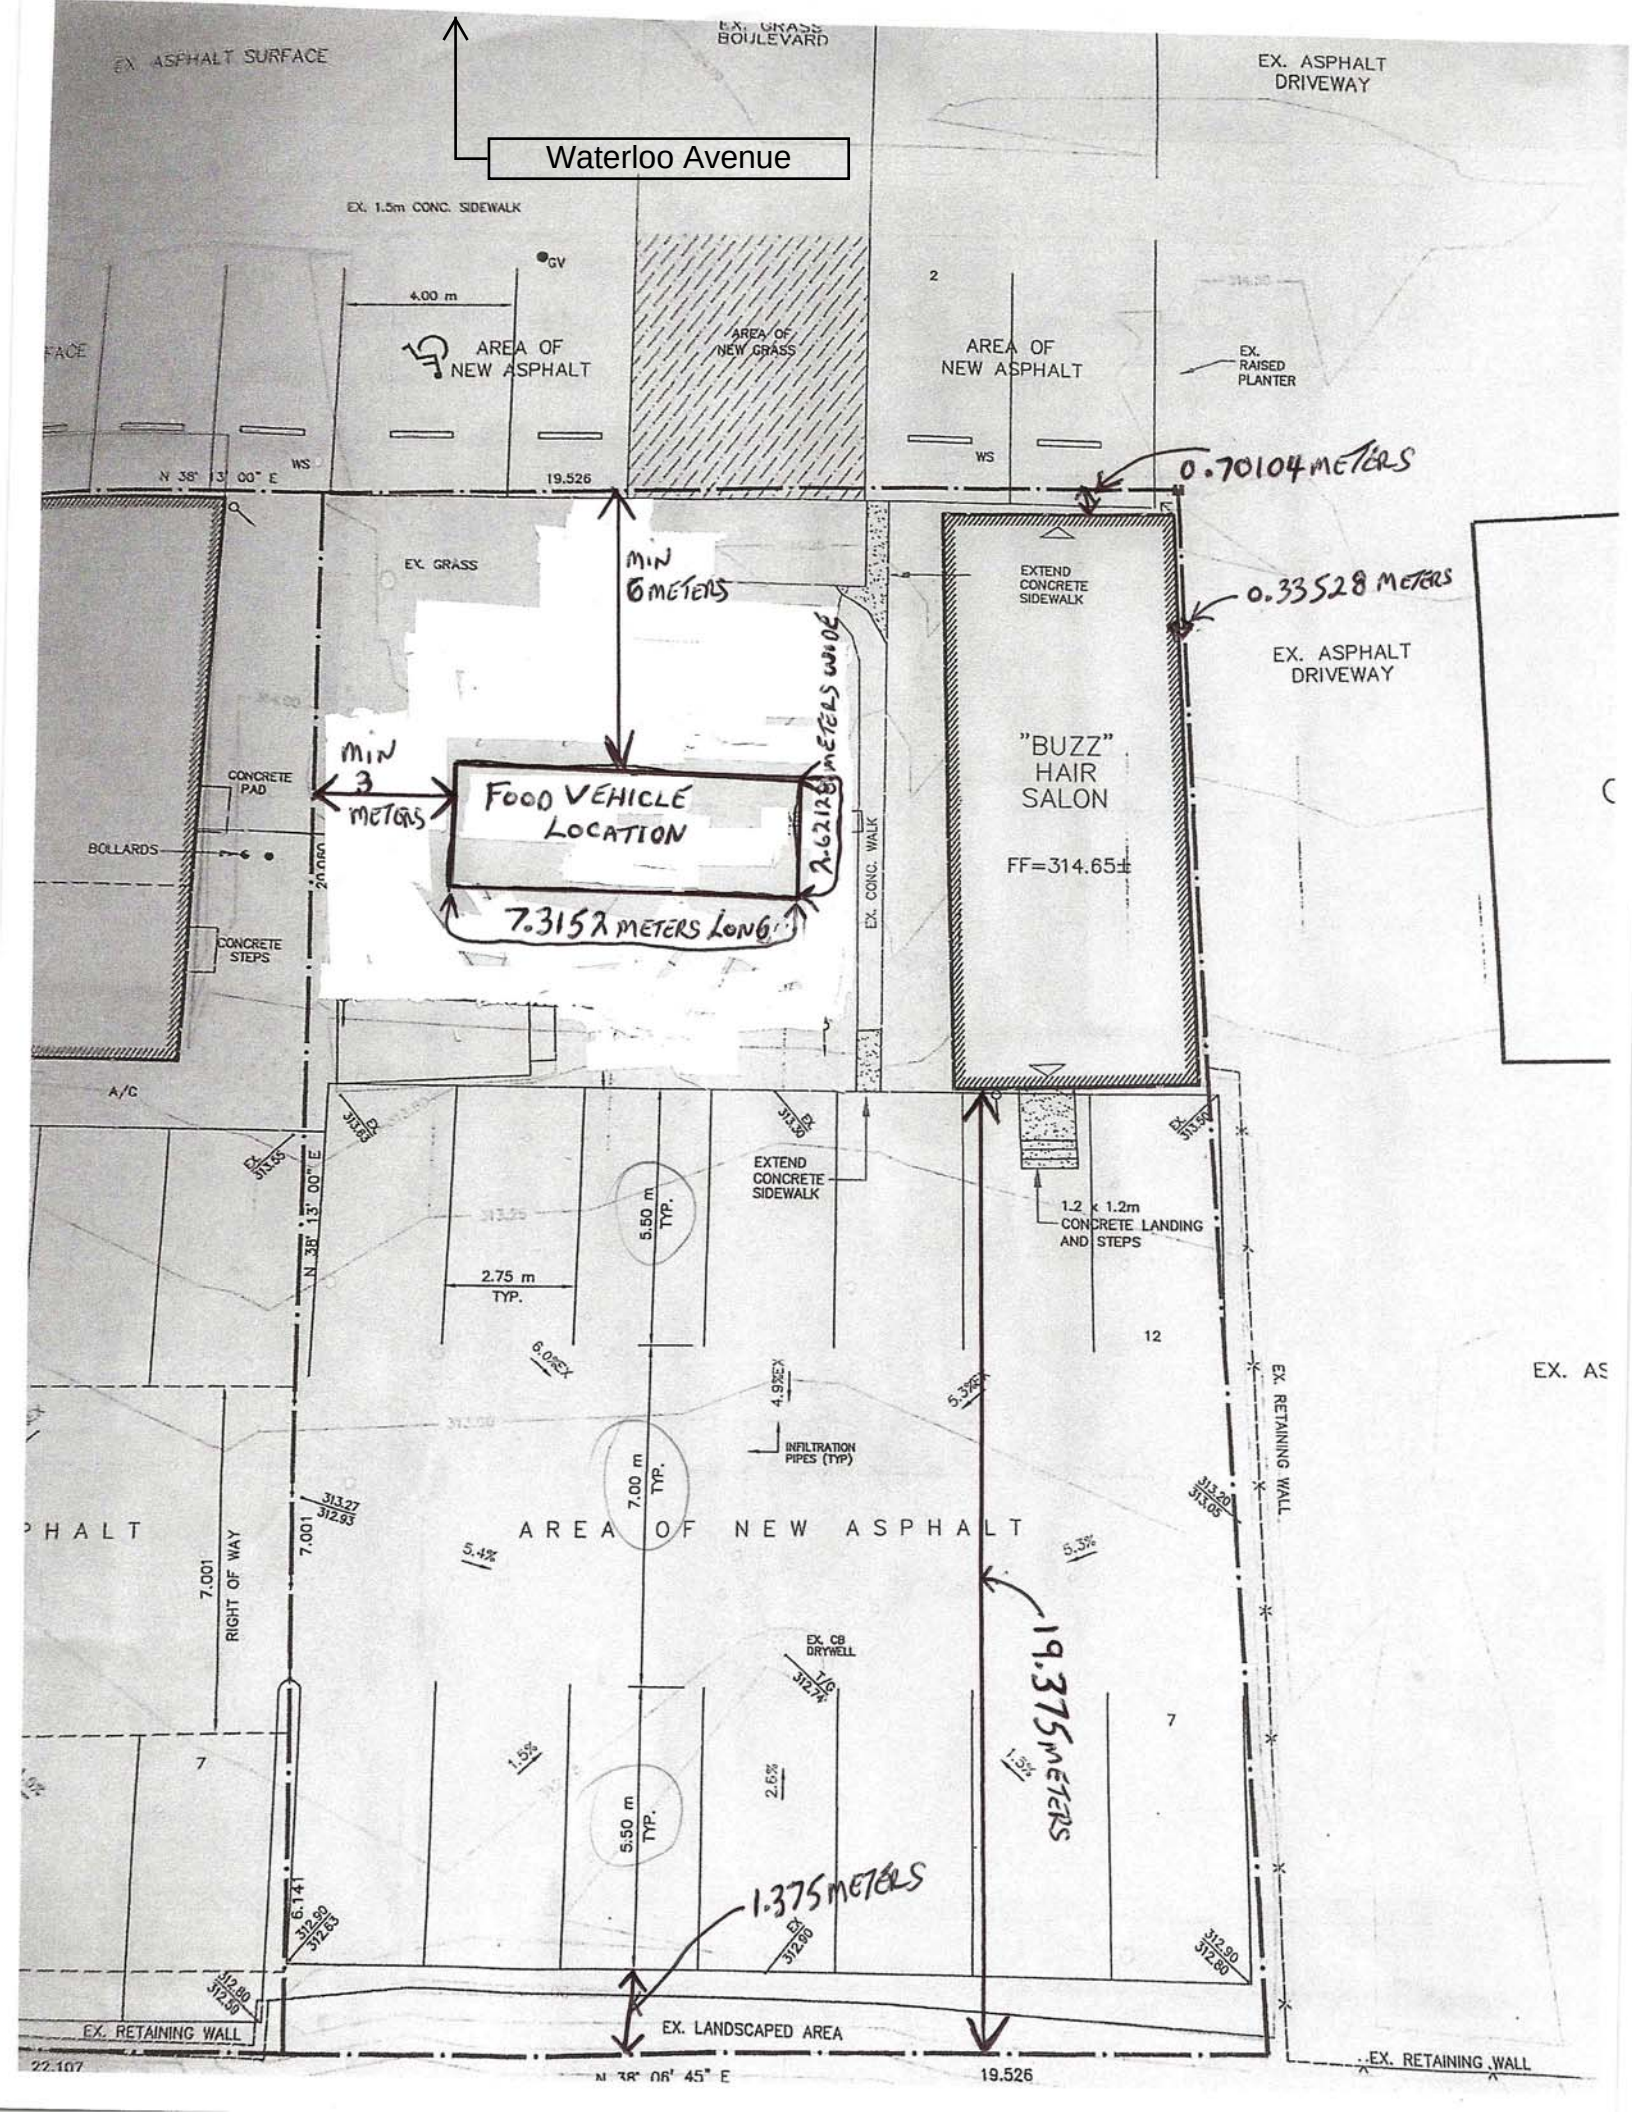
Waterloo Avenue
EX. ASPHALT SURFACE
EX. GRASS BOULEVARD
EX. ASPHALT DRIVEWAY
EX. 1.5m CONC. SIDEWALK
4.00 m
AREA OF NEW ASPHALT
AREA OF NEW GRASS
AREA OF NEW ASPHALT
EX. RAISED PLANTER
N 38° 13' 00" E
19.526
0.70104 METERS
EX. GRASS
MIN 6 METERS
EXTEND CONCRETE SIDEWALK
0.33528 METERS
EX. ASPHALT DRIVEWAY
"BUZZ" HAIR SALON
FF=314.65±
MIN 3 METERS
FOOD VEHICLE LOCATION
2.62128 METERS WIDE
7.3152 METERS LONG
CONCRETE PAD
BOLLARDS
CONCRETE STEPS
EX. CONC. WALK
A/C
EXTEND CONCRETE SIDEWALK
1.2 x 1.2m CONCRETE LANDING AND STEPS
2.75 m TYP.
5.50 m TYP.
INFILTRATION PIPES (TYP)
7.00 m TYP.
AREA OF NEW ASPHALT
RIGHT OF WAY
EX. RETAINING WALL
EX. CB DRYWELL
19.375 METERS
1.375 METERS
EX. LANDSCAPED AREA
EX. RETAINING WALL
N 38° 06' 45" E
19.526