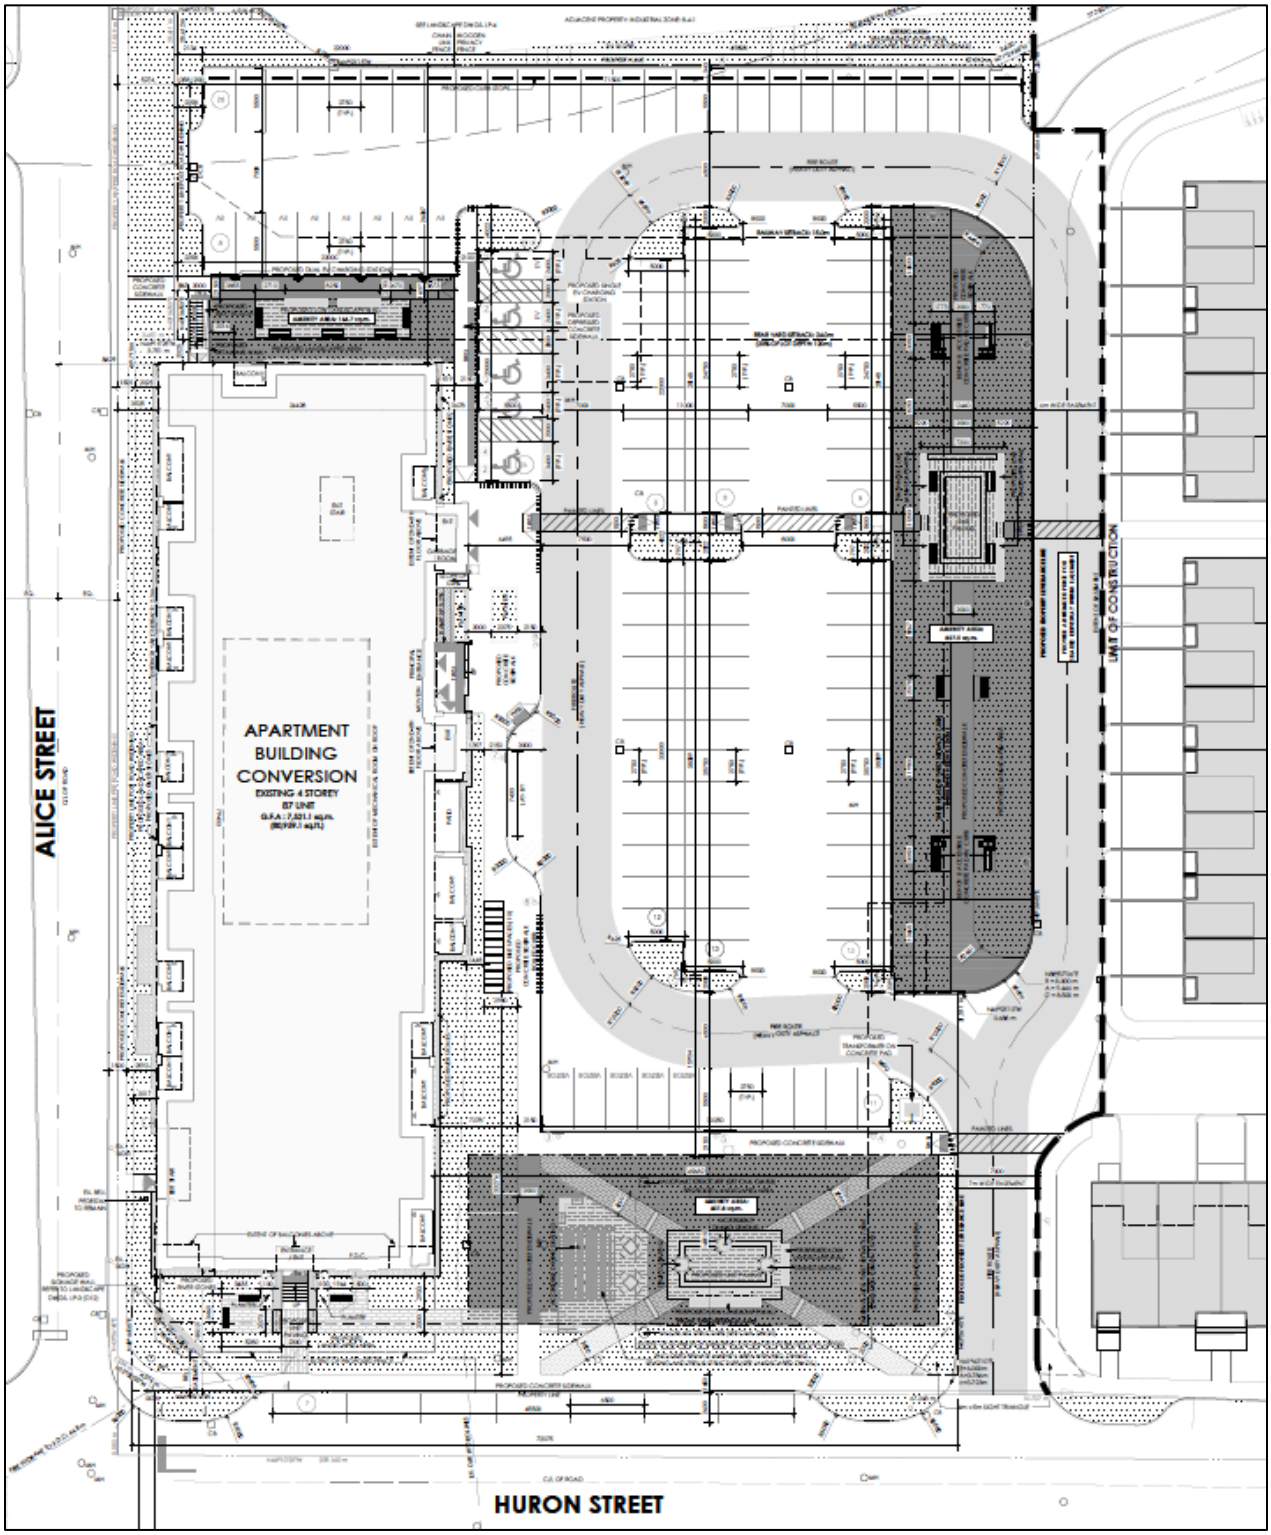Attachment-7 Proposed Site Concept Plan