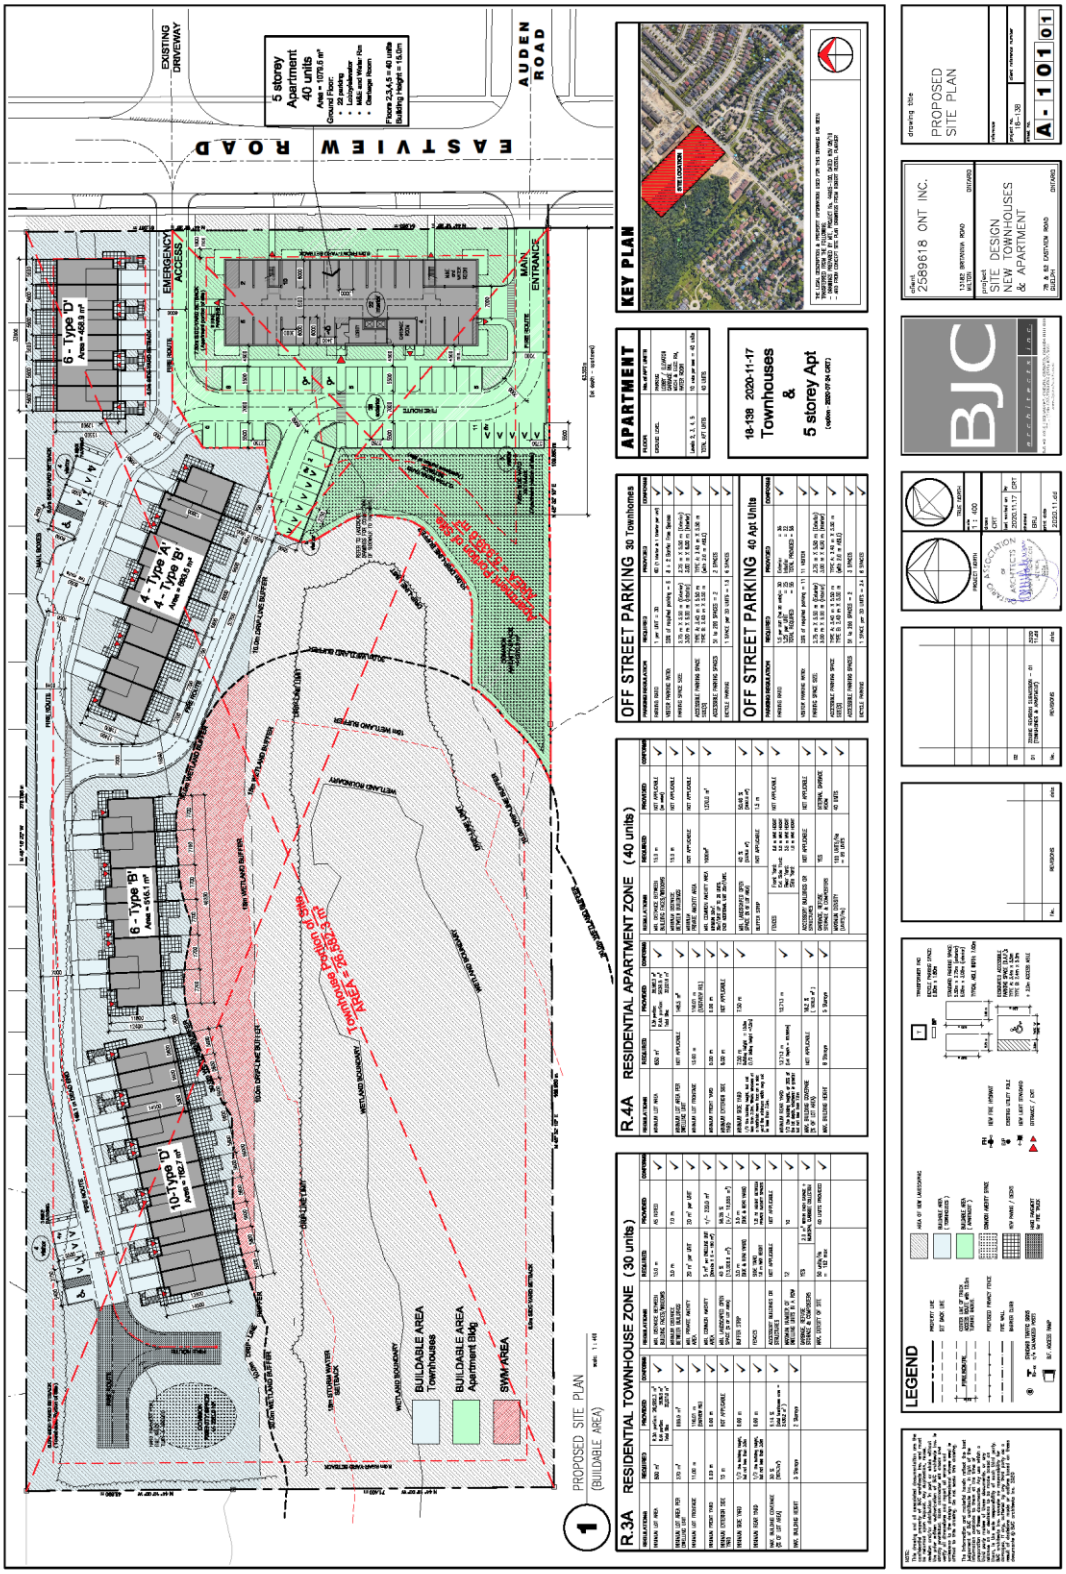Attachment 6 – Proposed Site Plan (Revised)