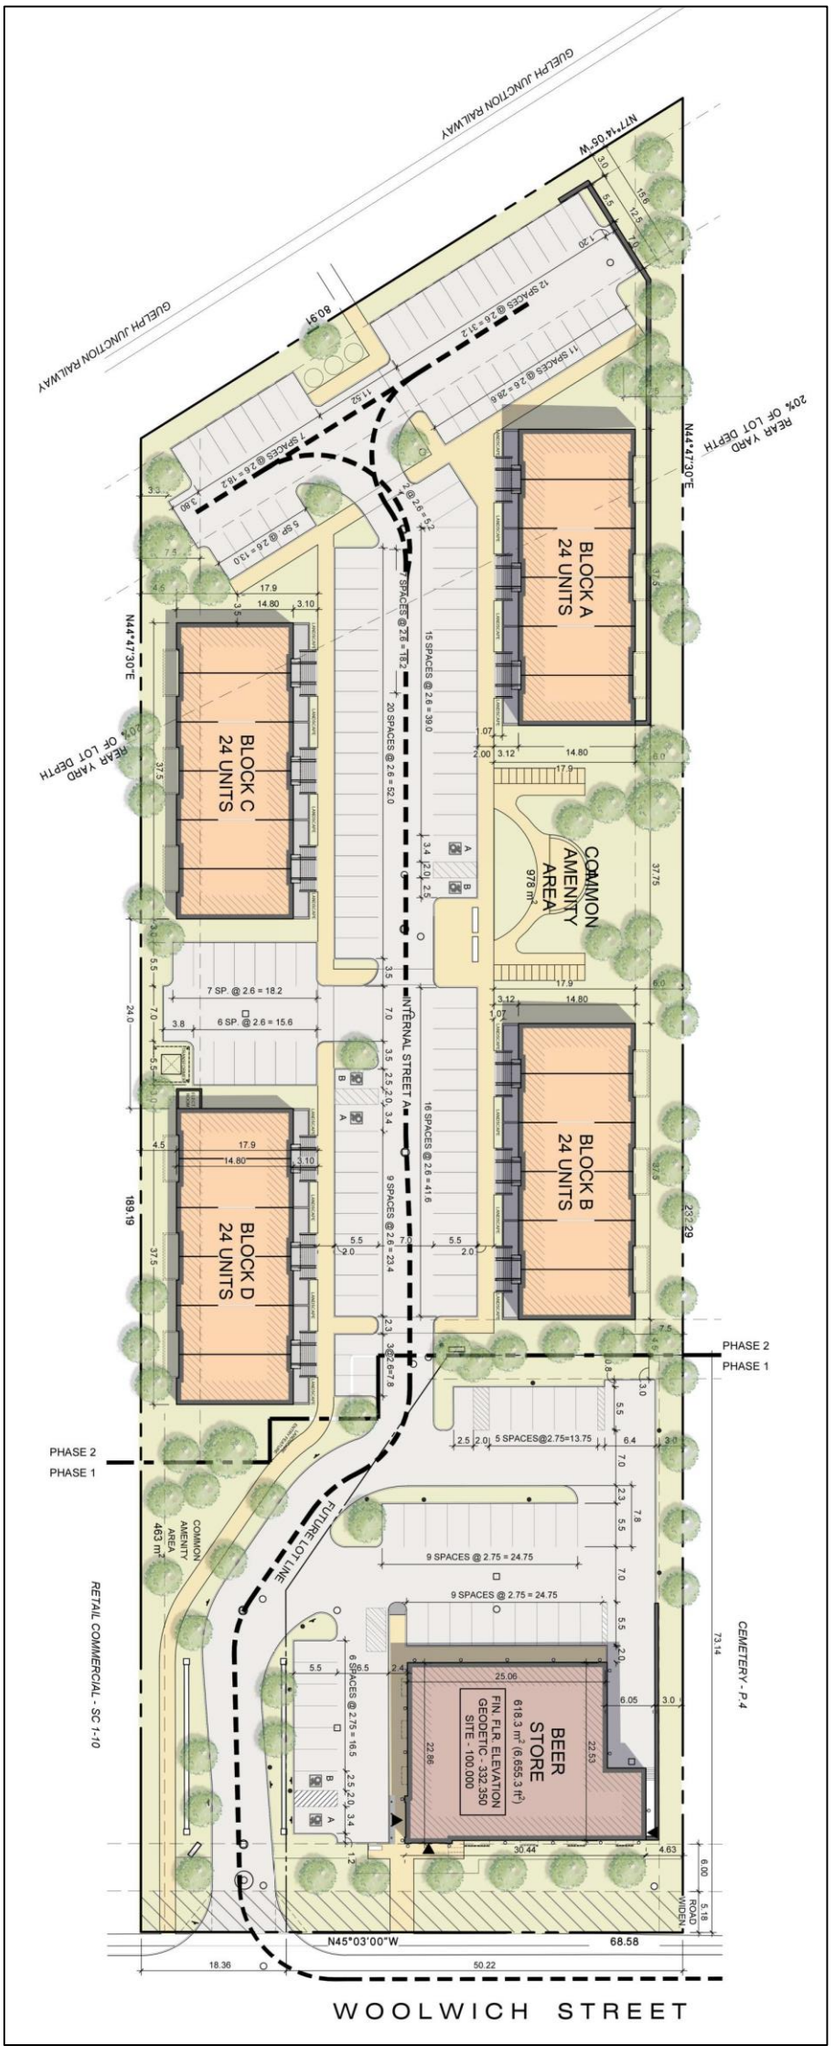Attachment-7 Proposed Site Plan