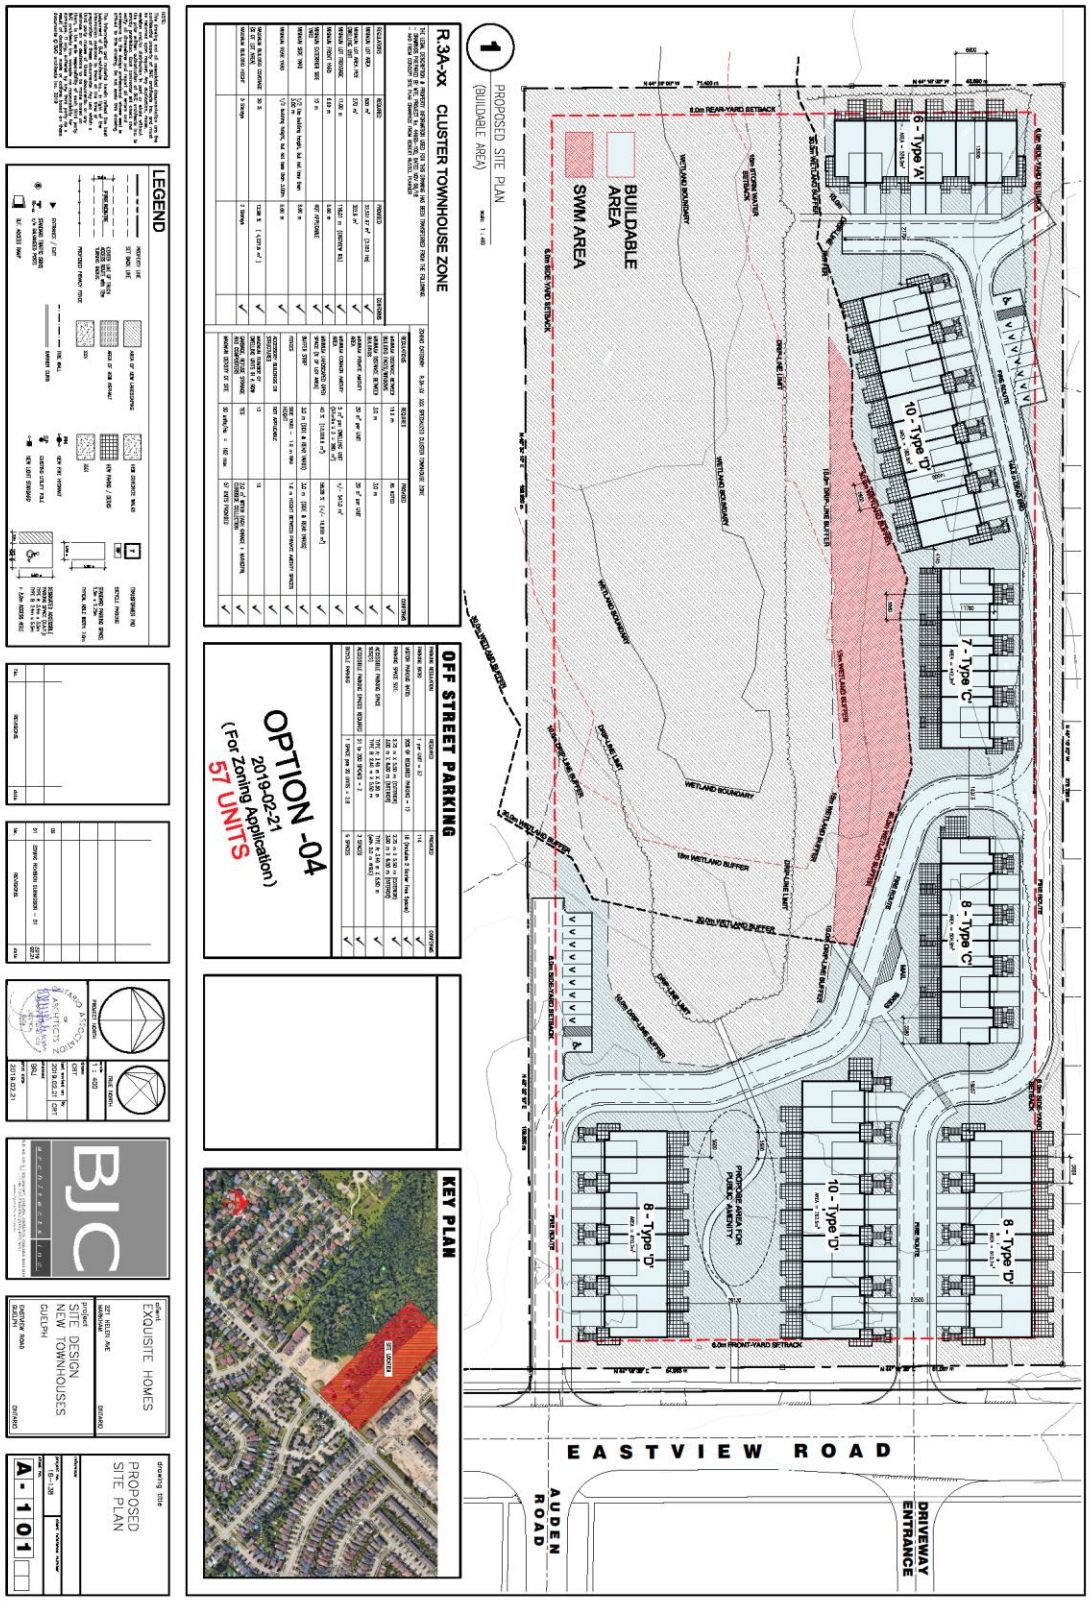Attachment-7 Former Conceptual Site Plan