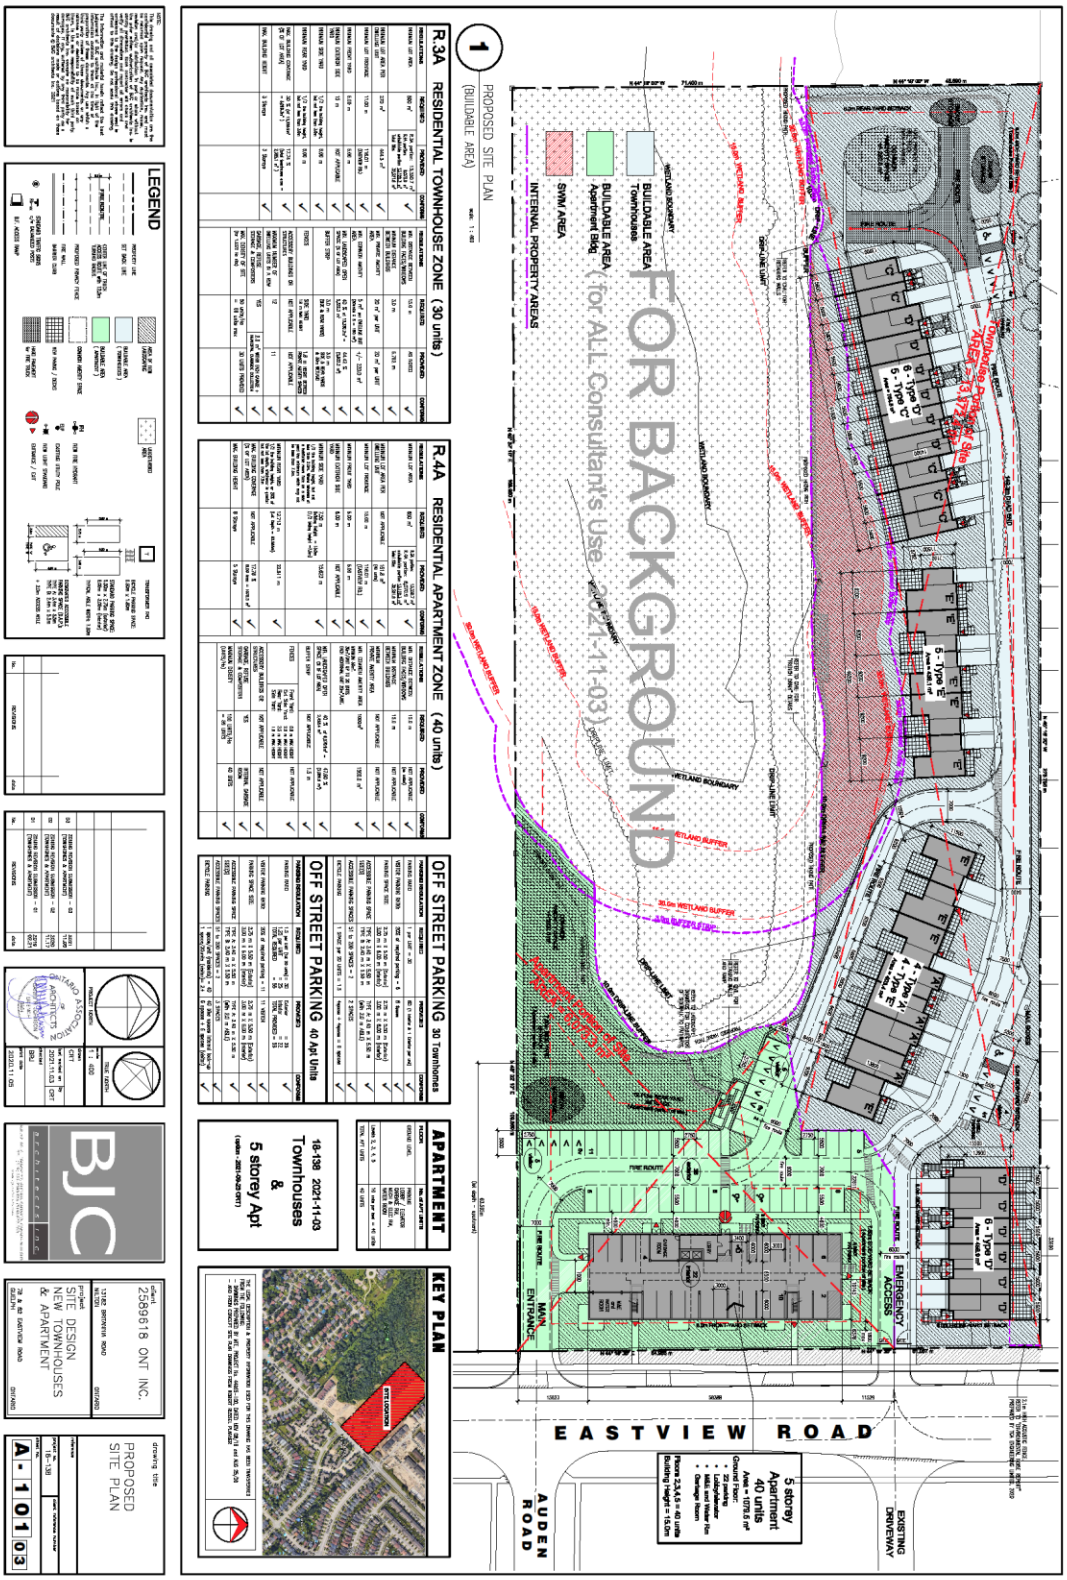Attachment-8 Current Conceptual Site Plan