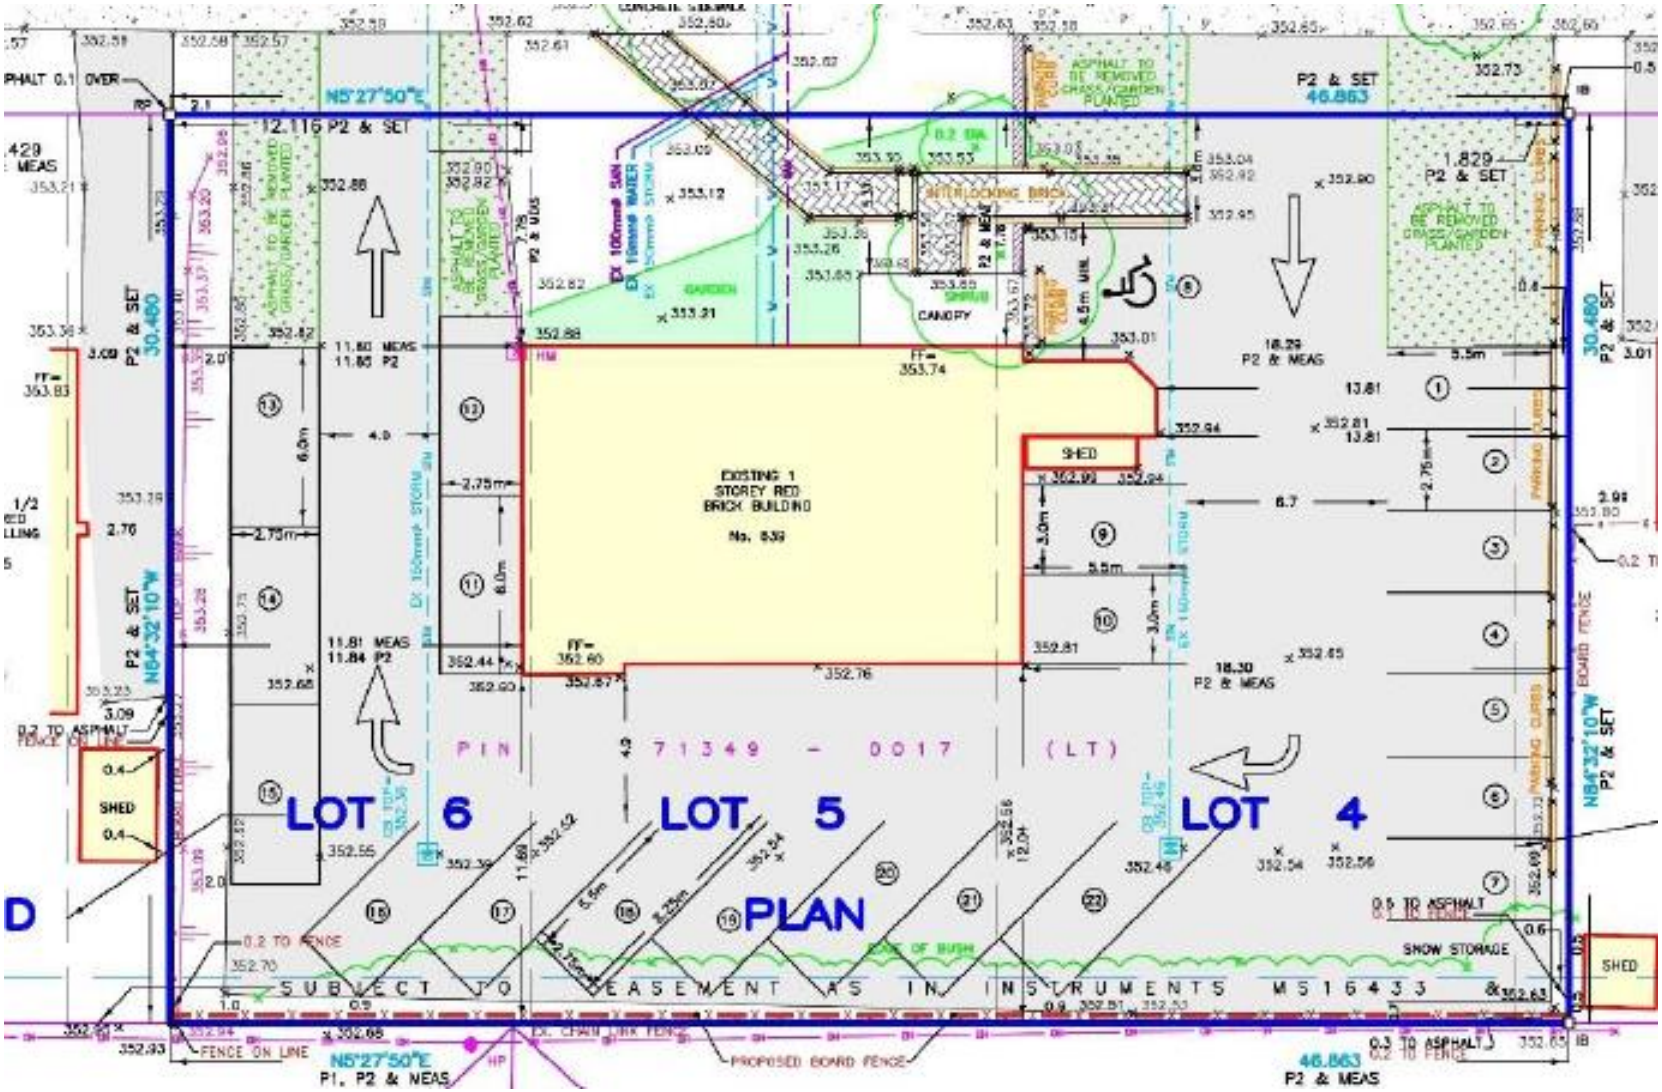## Attachment-7 Proposed Conceptual Site Plan