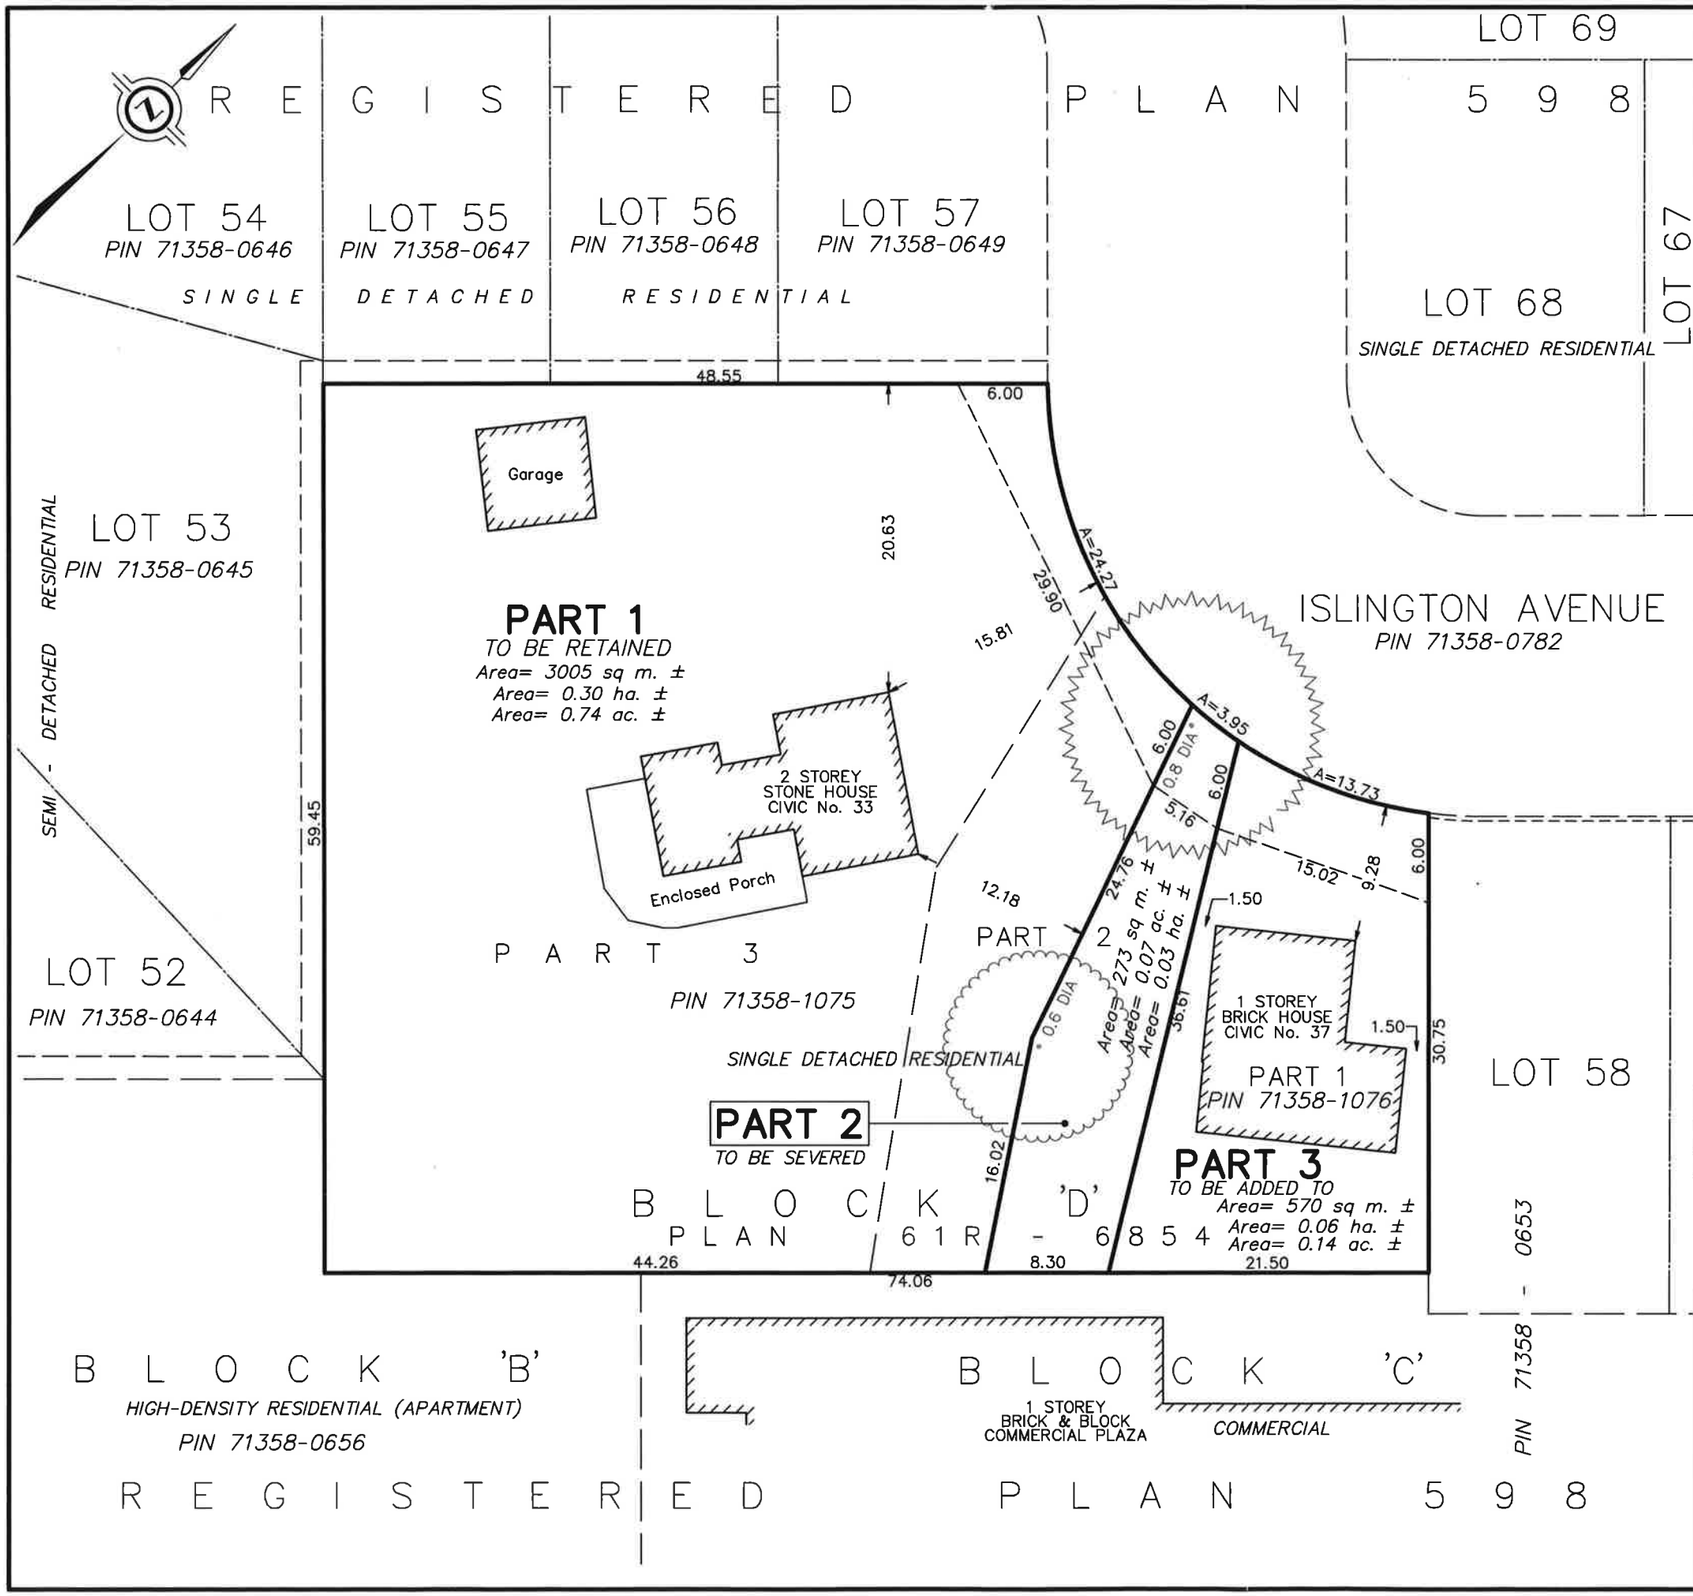

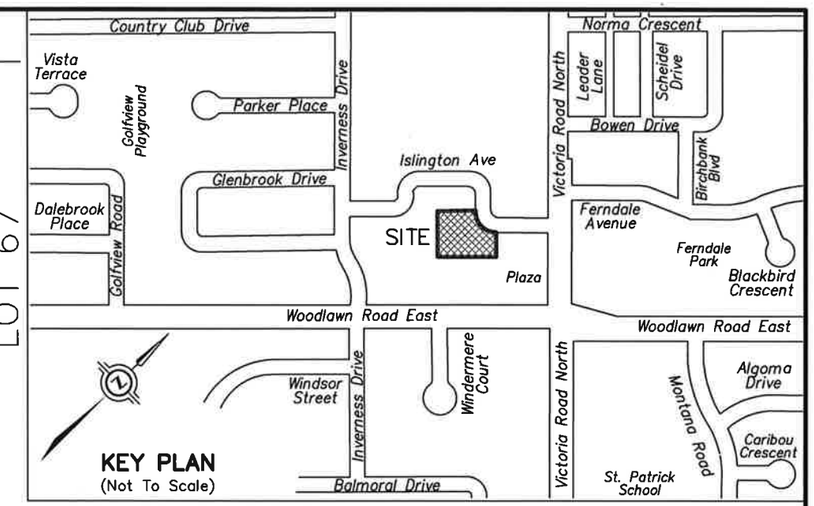

PLAN FOR CONSENT

BLOCK 'D'
REGISTERED PLAN 598
CITY OF GUELPH
COUNTY OF WELLINGTON

SCALE 1 : 400

10 0 10 20 30 metres

J.D. BARNES LIMITED

METRIC DISTANCES AND/OR COORDINATES SHOWN ON THIS PLAN ARE IN METRES AND CAN BE CONVERTED TO FEET BY DIVIDING BY 0.3048.

CAUTION:

THIS IS NOT A PLAN OF SURVEY AND SHALL NOT BE USED EXCEPT FOR THE PURPOSE INDICATED IN THE TITLE BLOCK

SITE STATISTICS

ZONING - R.1B

Part 1 - Area = 3005 sq m.±	Area = 0.30 ha.±	Area = 0.74 ac.±
Part 2 - Area = 273 sq m.±	Area = 0.03 ha.±	Area = 0.07 ac.±
Part 3 - Area = 570 sq m.±	Area = 0.06 ha.±	Area = 0.14 ac.±

© COPYRIGHT
REPRODUCTION, DISTRIBUTION OR ALTERATION OF THIS PLAN IN WHOLE OR IN PART WITHOUT THE WRITTEN PERMISSION OF J.D. BARNES LIMITED IS STRICTLY PROHIBITED.

J.D.BARNES LIMITED
SURVEYING MAPPING GIS
LAND INFORMATION SPECIALISTS
257 WOODLAWN ROAD WEST, UNIT 101, GUELPH, ON N1H 8J1
T: (519) 822-4031 F: (519) 822-1220 www.jdbarnes.com

DRAWN BY:	CHECKED BY:	REFERENCE NO.:
RPA	KFH	22-14-789-00-A
PLOTTED: 9/6/2022		DATED: September 6, 2022