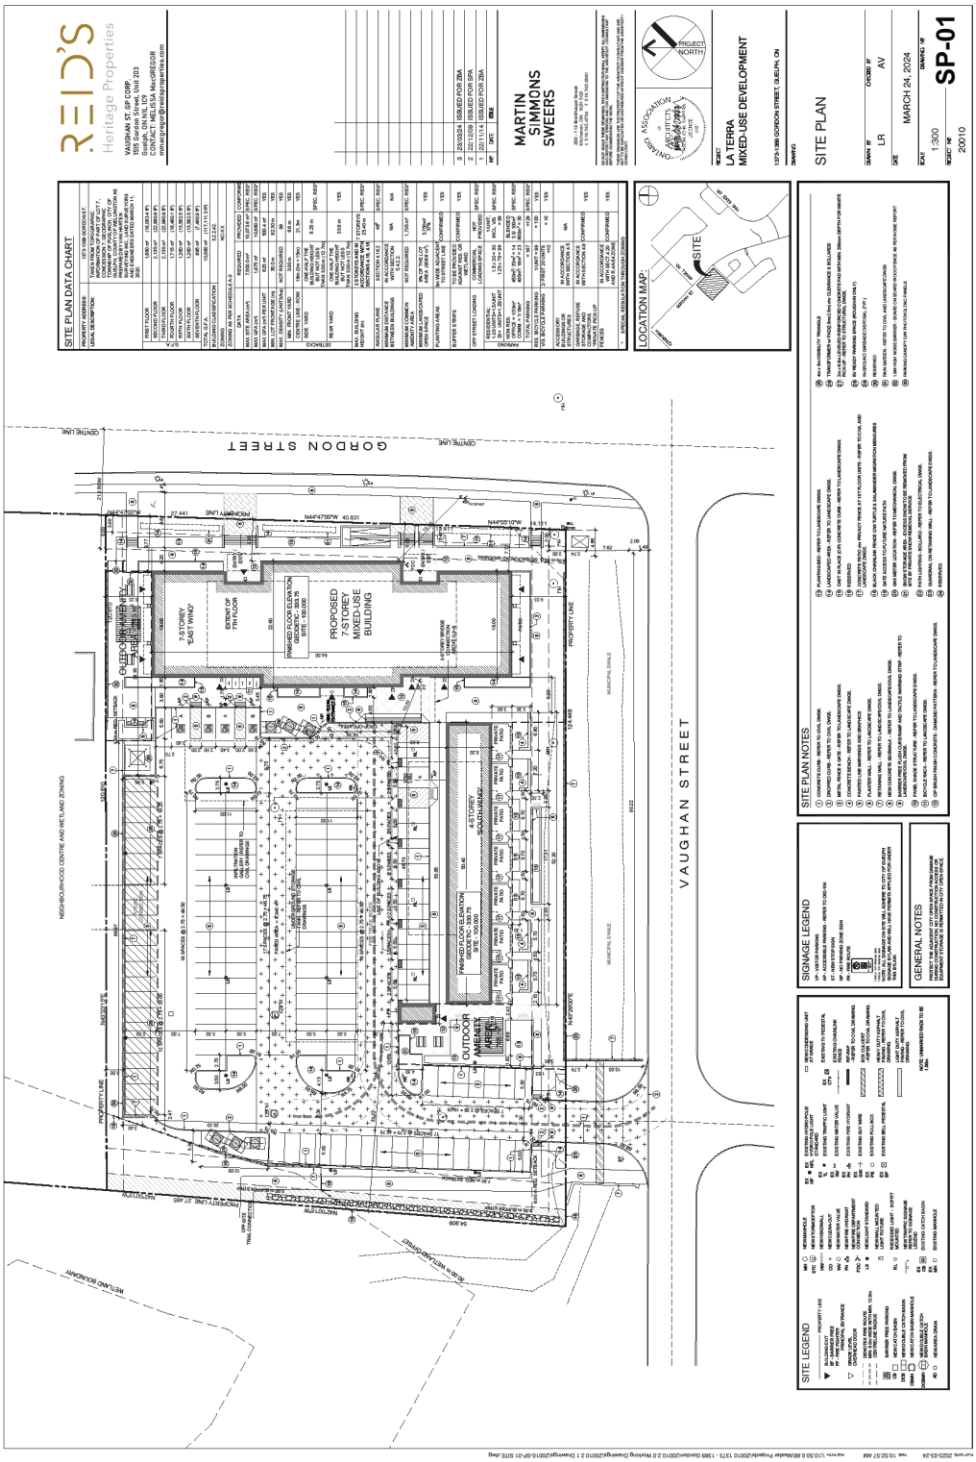Attachment-11 Current Conceptual Site Plan