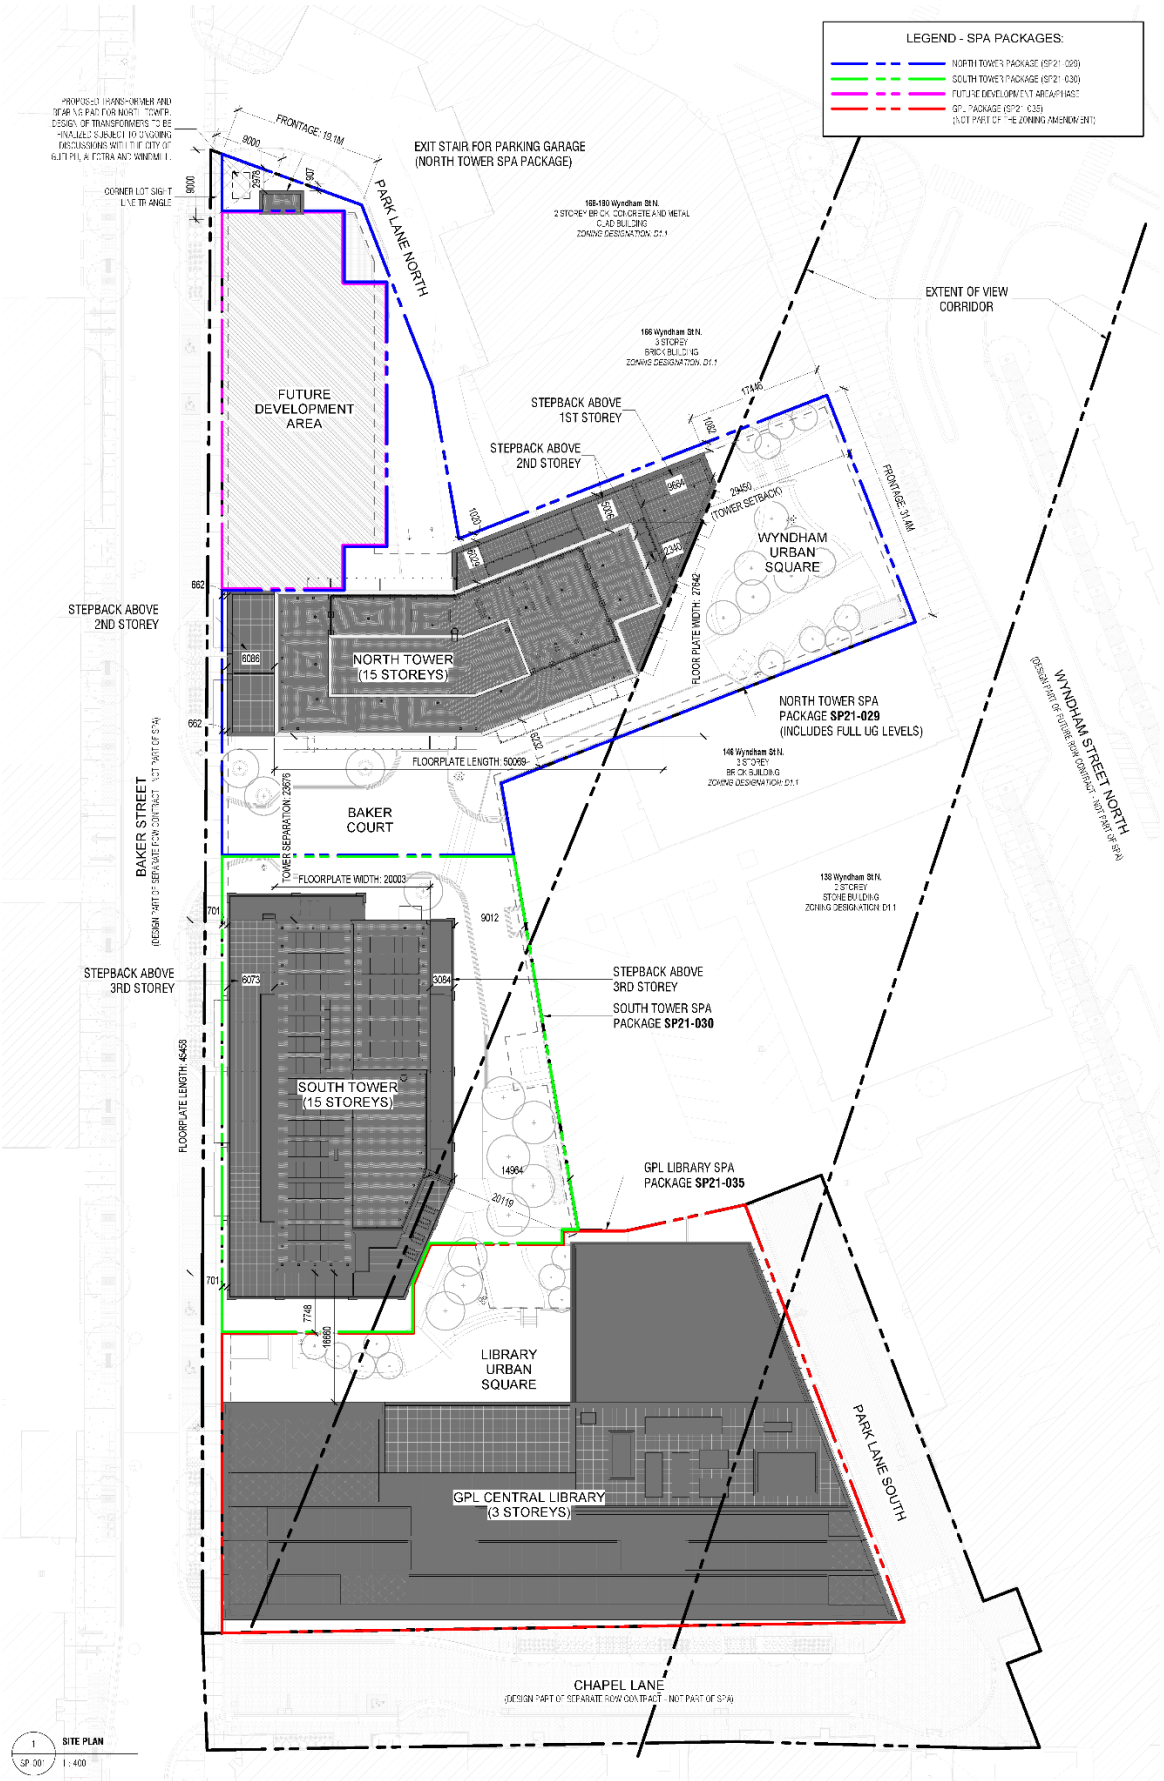Attachment-8 Proposed Conceptual Site Plan