Attachment-6 Conceptual Site Plan

Figure 1: Original Conceptual Site Plan

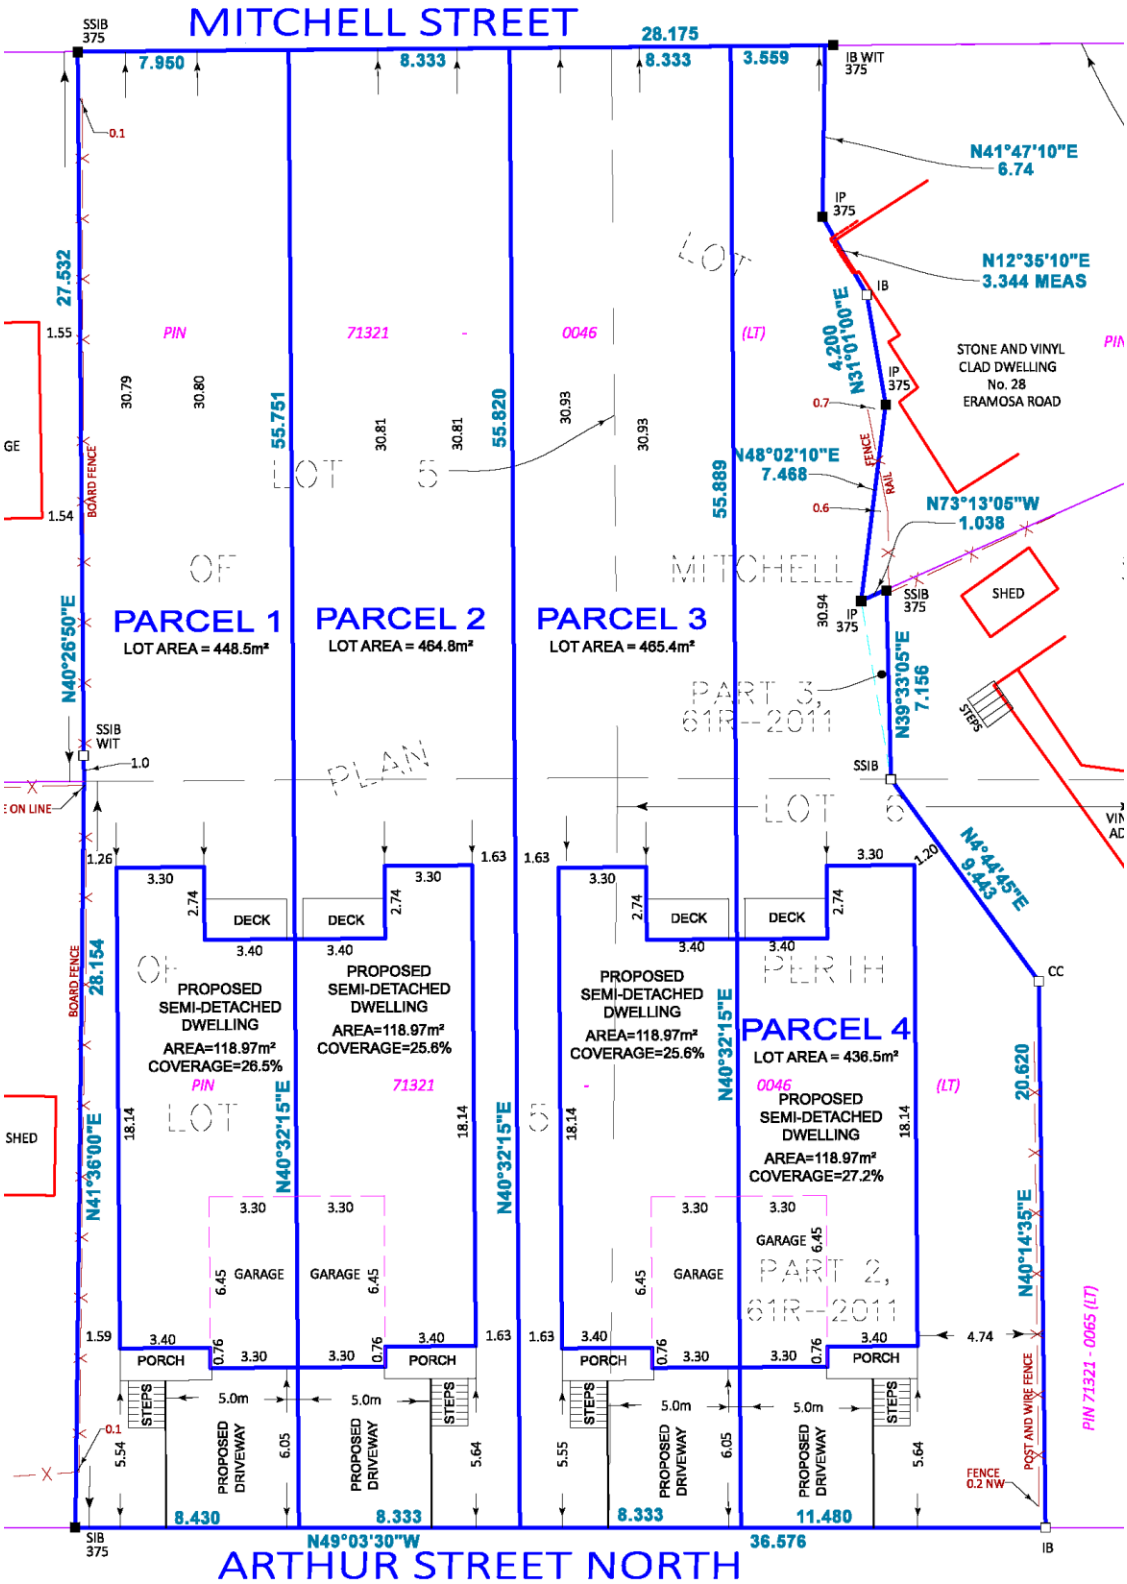
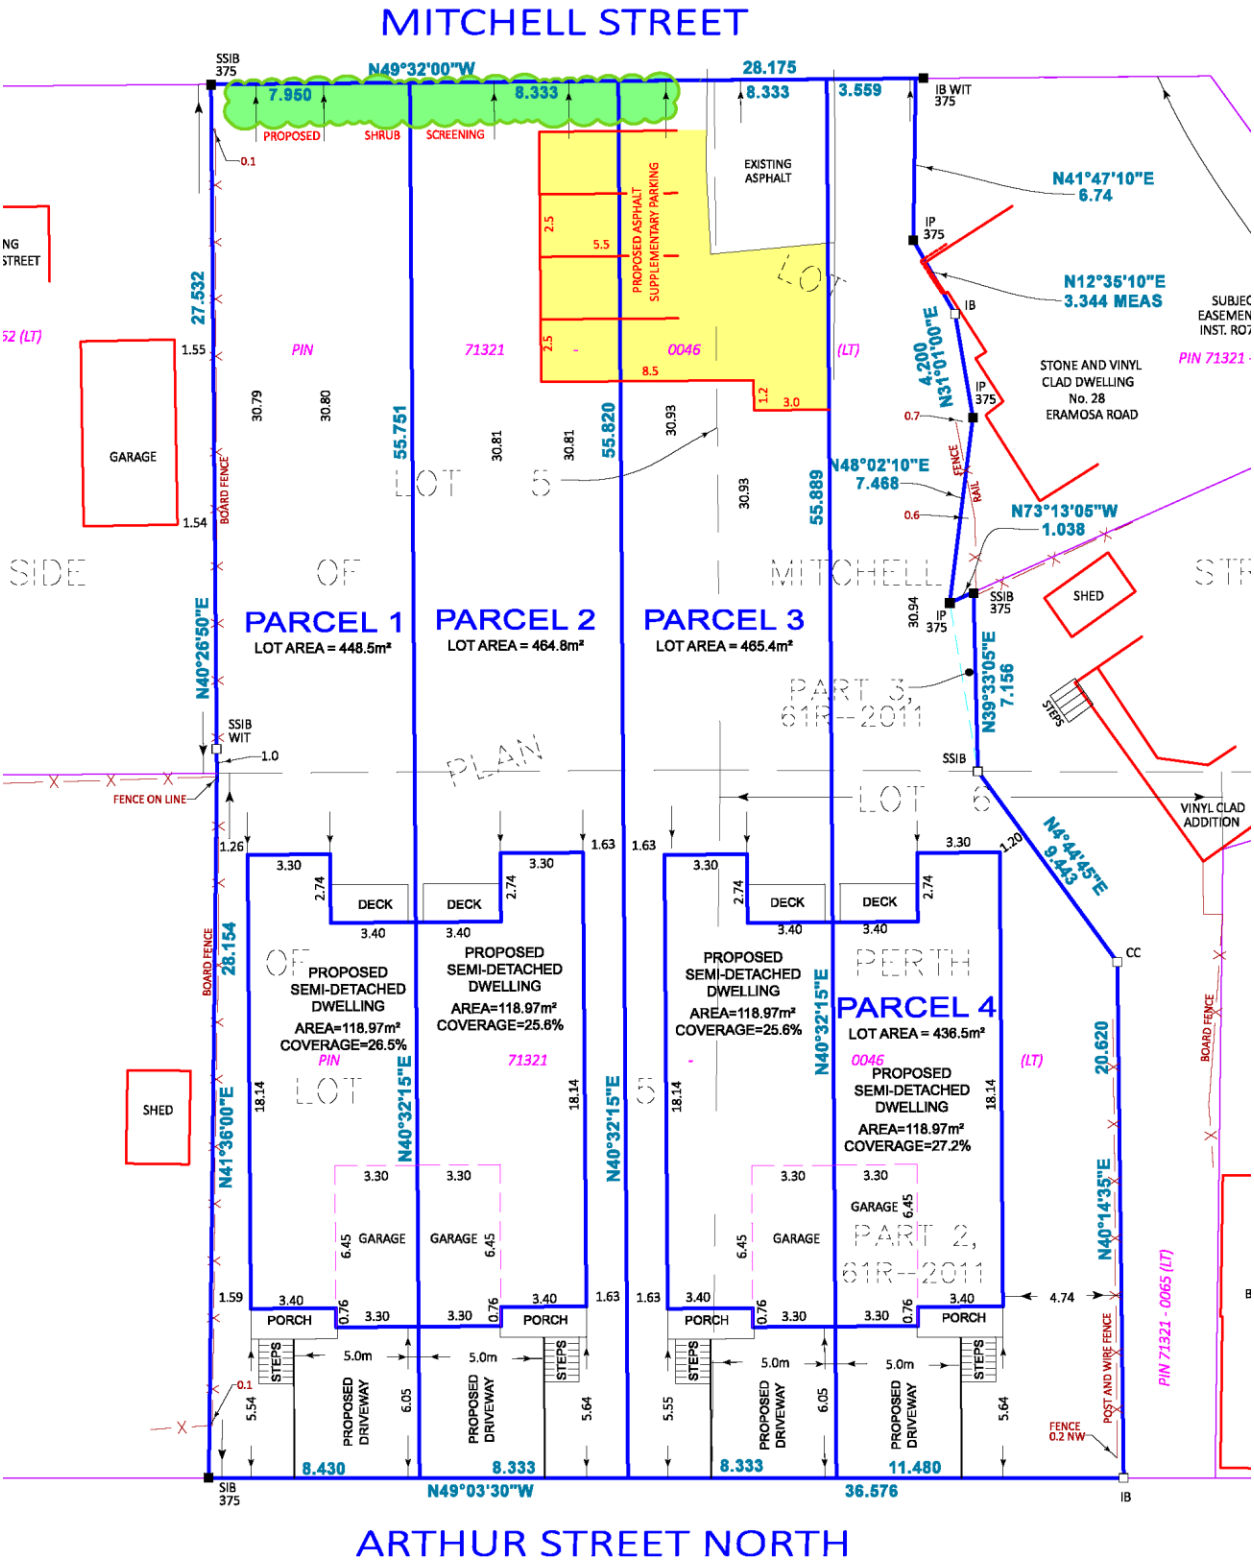
Figure 2: Revised Conceptual Site Plan With Supplementary Parking