PLAN FOR CONSENT

PART OF LOT 14
CONCESSION 8

GEOGRAPHIC TOWNSHIP OF PUSLINCH
NOW IN THE
CITY OF GUELPH
COUNTY OF WELLINGTON

SCALE 1 : 3000

50 0 50 100 200 metres

J.D. BARNES LIMITED

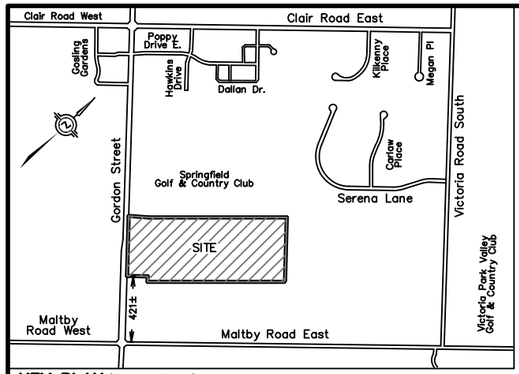

KEY PLAN (Not To Scale)

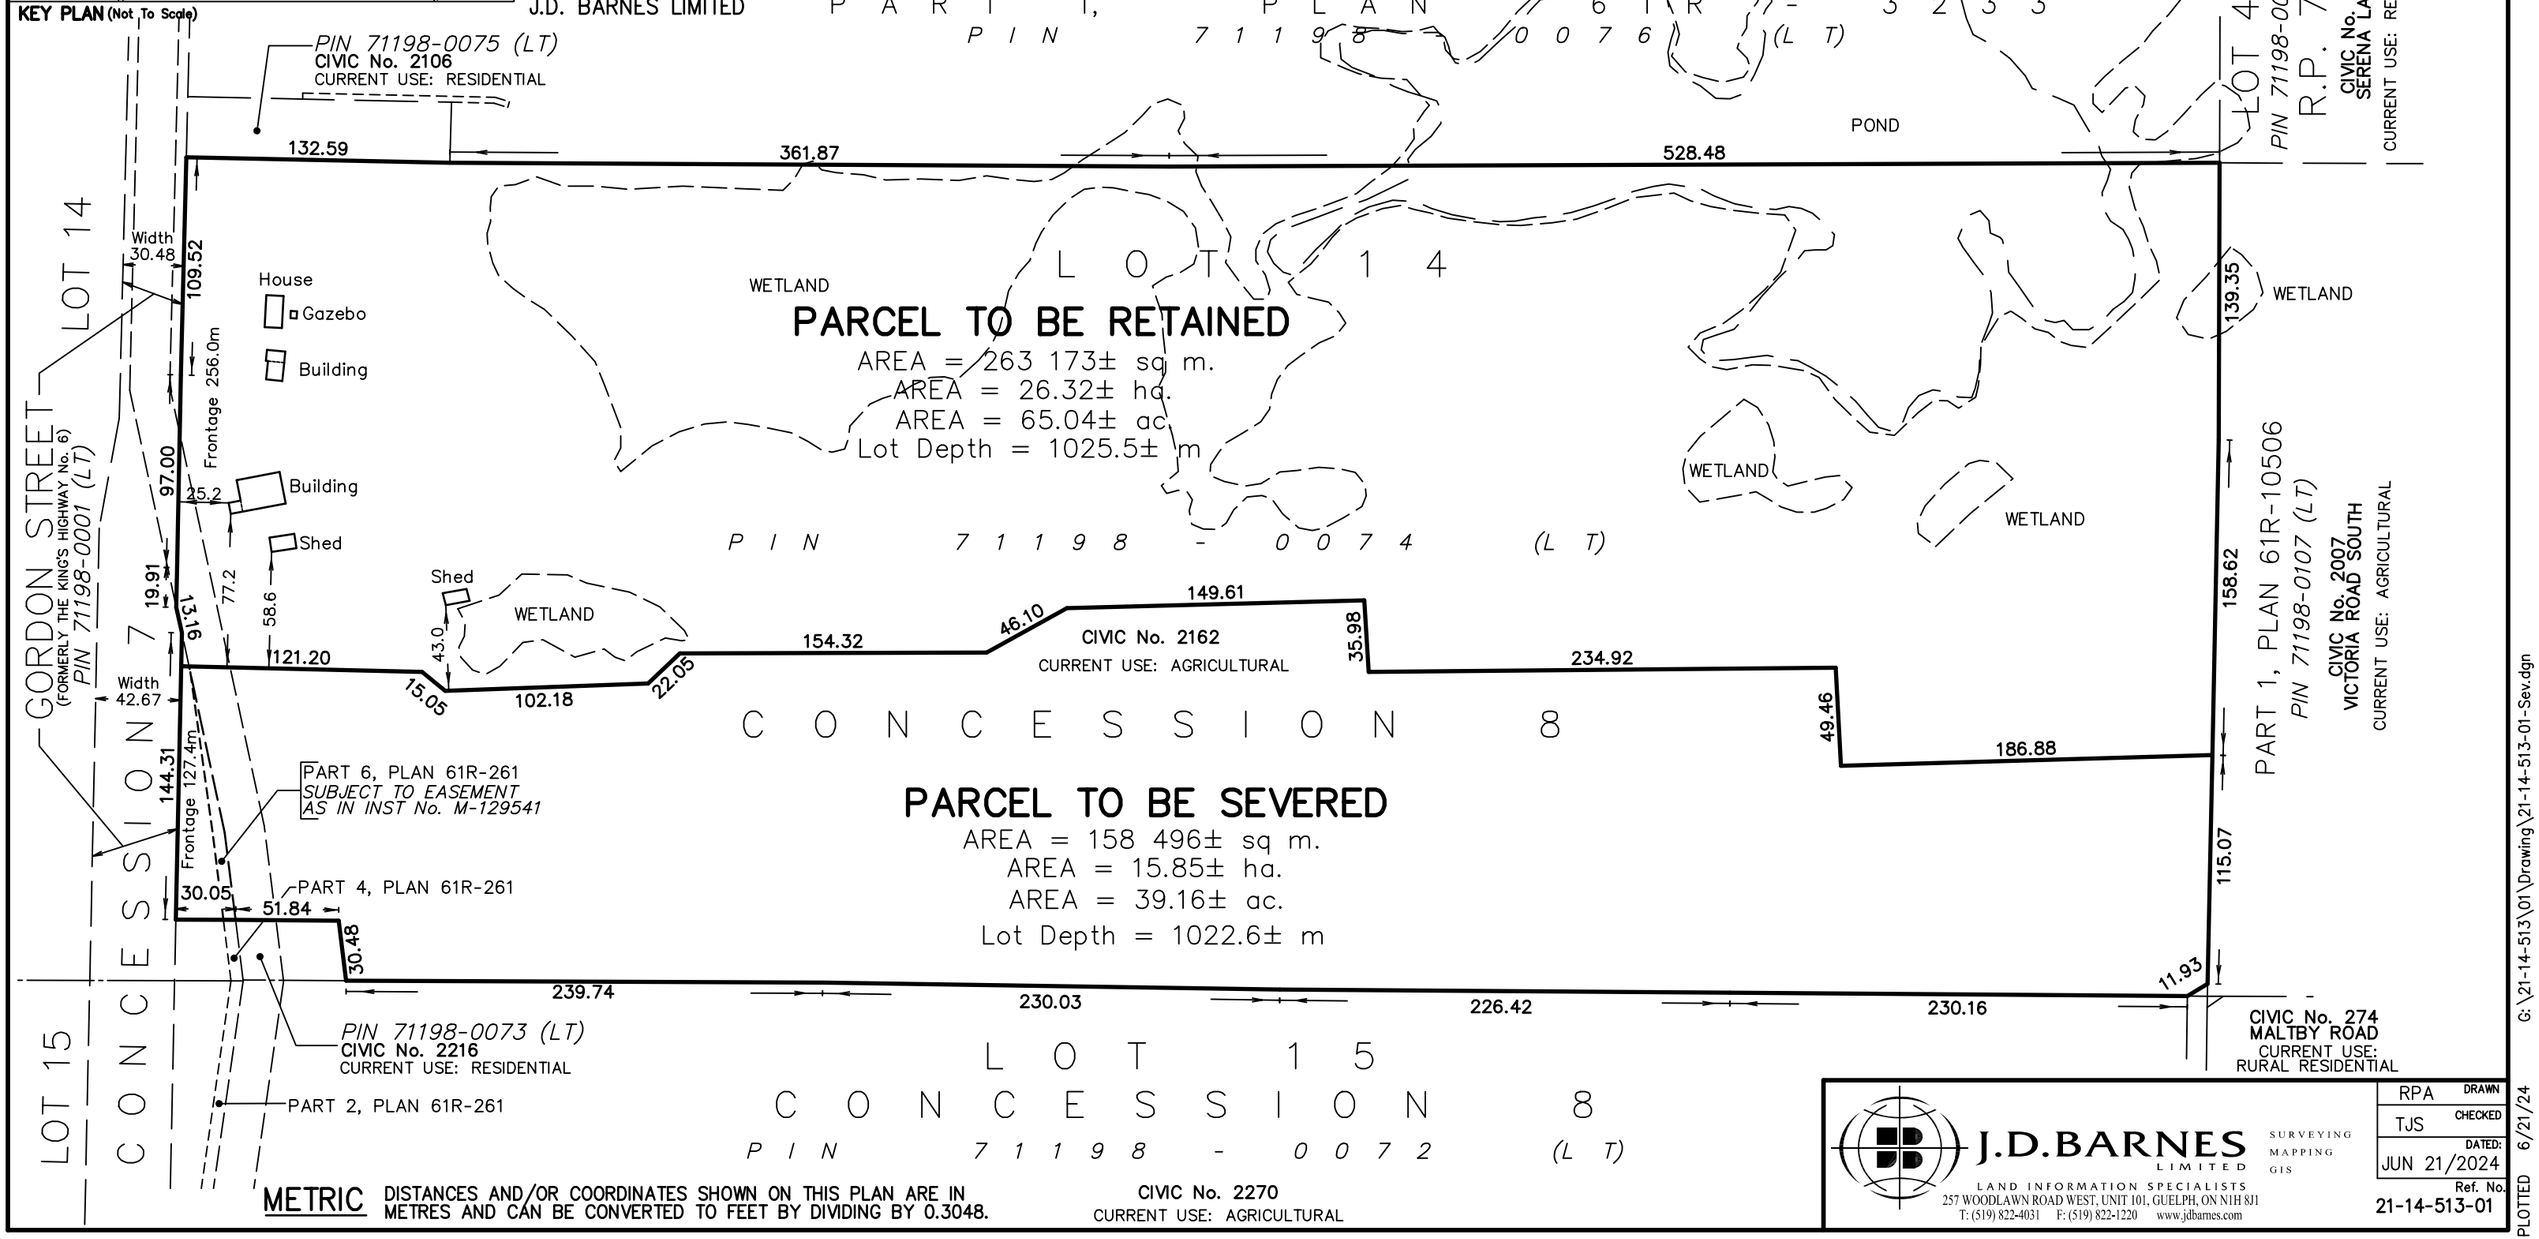

METRIC DISTANCES AND/OR COORDINATES SHOWN ON THIS PLAN ARE IN METRES AND CAN BE CONVERTED TO FEET BY DIVIDING BY 0.3048.

J.D.BARNES LIMITED
SURVEYING MAPPING GIS
LAND INFORMATION SPECIALISTS
257 WOODLAWN ROAD WEST, UNIT 101, GUELPH, ON N1H 8J1
T: (519) 822-4031 F: (519) 822-1220 www.jdbarnes.com

RPA	DRAWN
TJS	CHECKED
JUN 21/2024	DATED:
21-14-513-01	Ref. No.

PLOTTED 6/21/24

G:\21-14-513\01\Drawing\21-14-513-01-Sev.dgn