Attachment-7 Proposed Site Plan
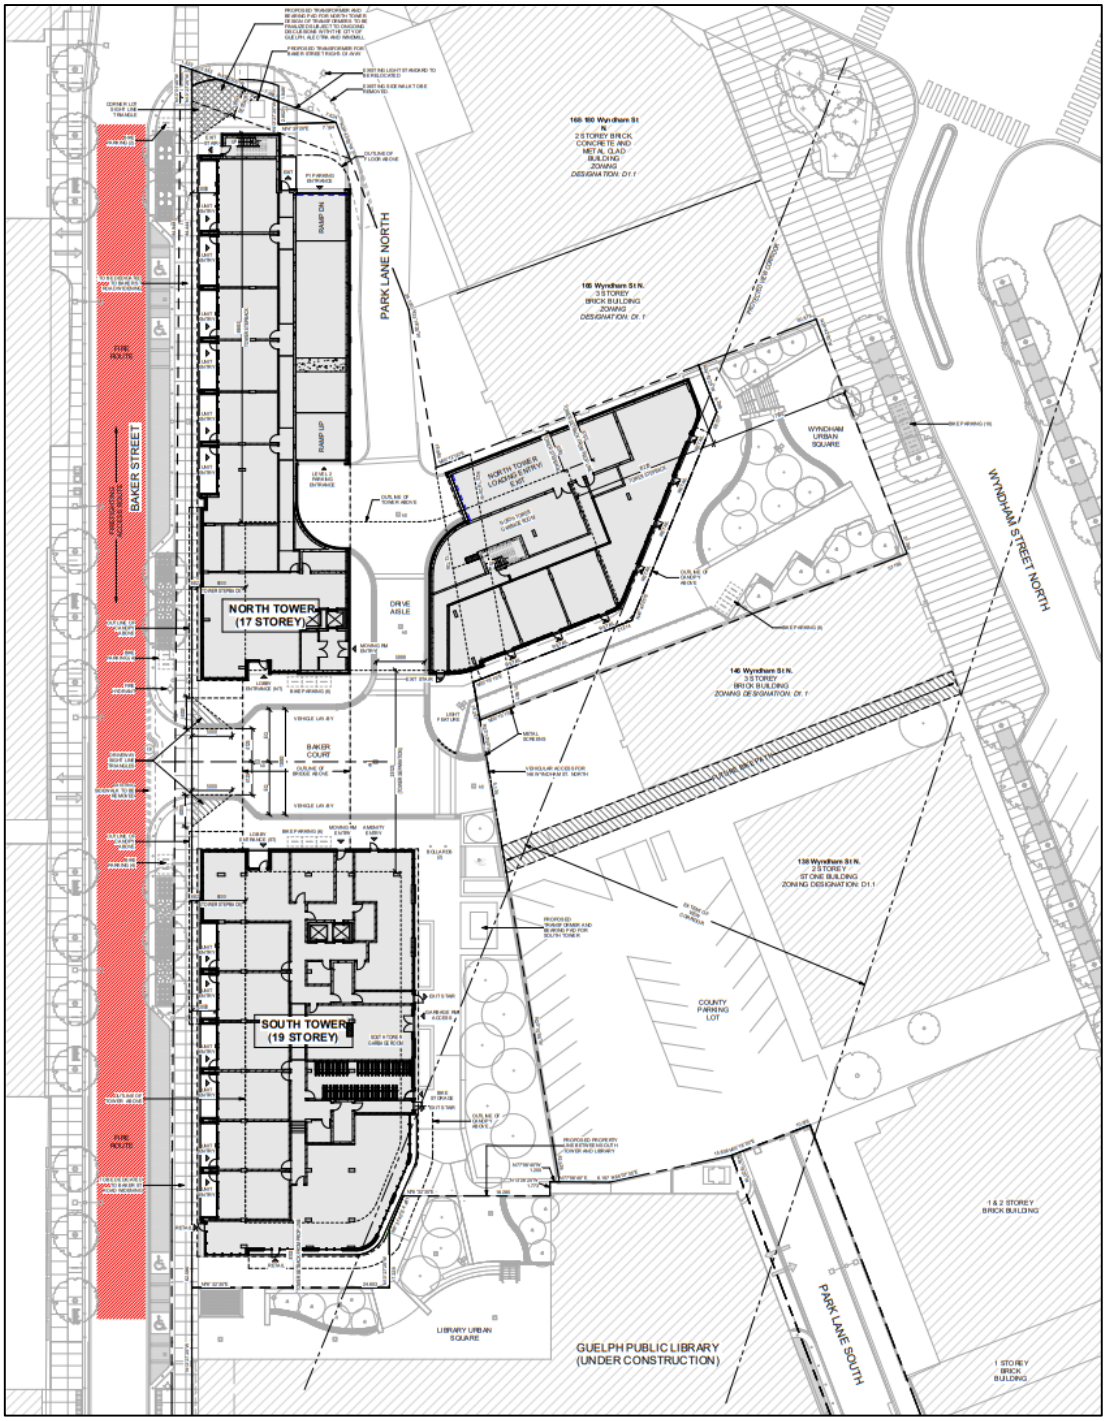
Figure 1: Proposed Conceptual Site Plan