FILE: J:\117734_GordonSt_EA\7.0_Production\7.3_Design\04_Civil\Sheets\EA\117734EA-Long Plot-PIC- 11x17 LAYOUT:Layout1-11 x 17 FIG1 CTB: CofG (11x17).ctb SAVED BY:Dan.roethel, 2020-May-12 5:29 PM

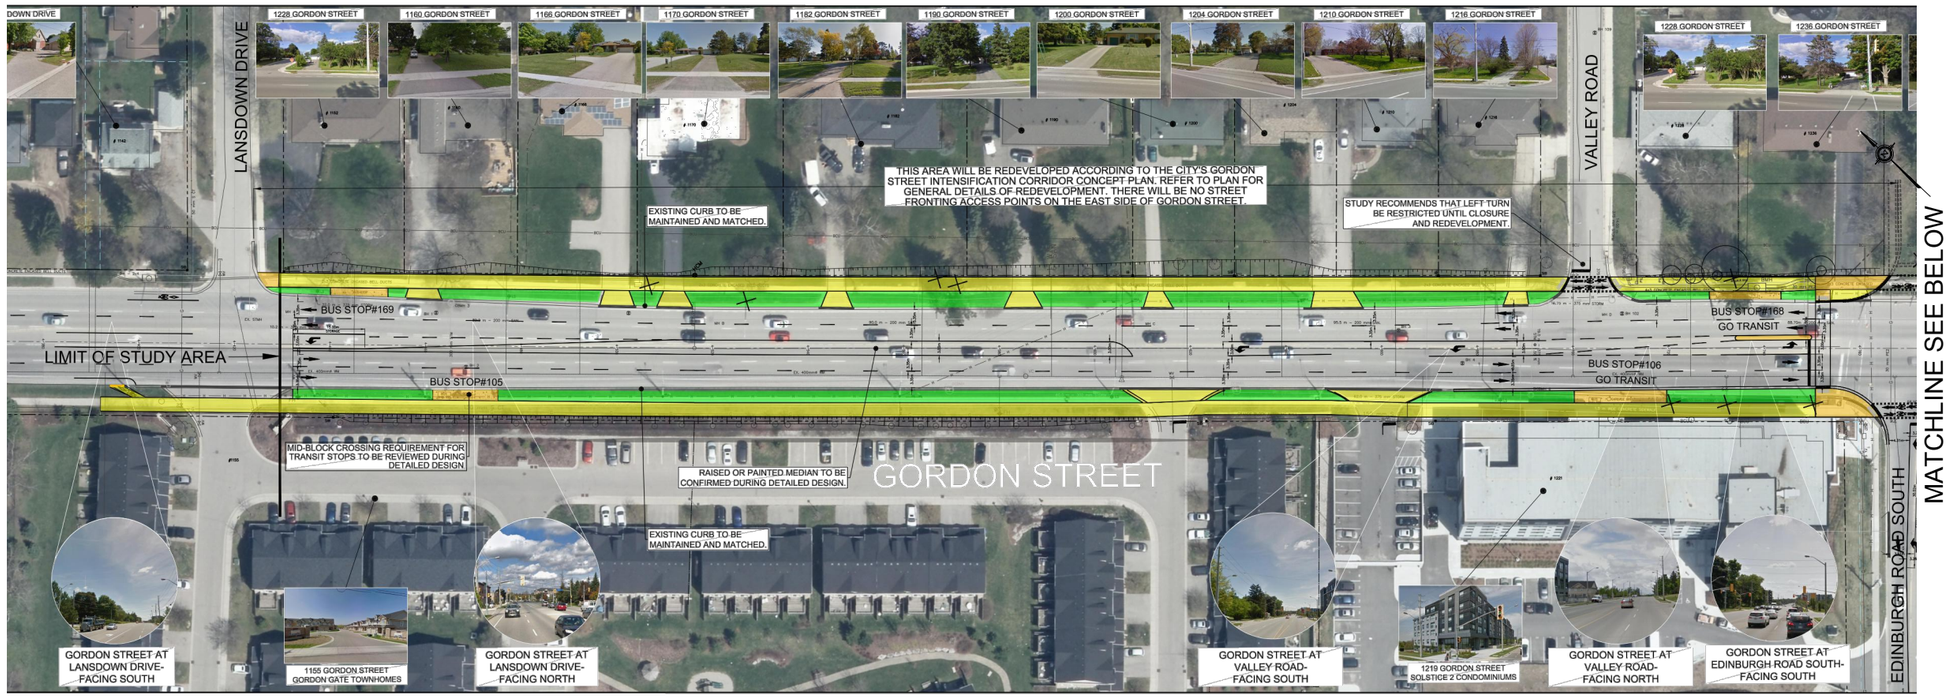

MATCHLINE SEE BELOW

MATCHLINE SEE ABOVE

MATCHLINE SEE FIGURE 2

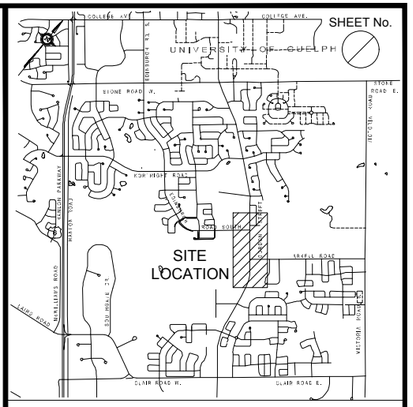

KEY PLAN Scale : NOT TO SCALE

LEGEND

- EXISTING STORM SEWERS
- EXISTING SANITARY SEWERS
- EXISTING WATERMAIN
- PROPOSED CONCRETE CURBS AND SIDEWALK
- PROPOSED GRASS BOULEVARD
- PROPOSED ASPHALT MULTI-USE TRAIL
- ROAD WIDENING
- INVENTORIED TREES (SEE REPORT)
- TREE REMOVALS

IBI GROUP
101 - 410 Albert Street
Waterloo ON N2L 3V3 Canada
tel 519 585 2255
ibigroup.com

SCALE	NTS
DATE	MAY 10, 2020
PROJECT No.	117734

CITY OF Guelph
TRANSPORTATION SERVICES

GORDON STREET "SCHEDULE B" CLASS ENVIRONMENTAL ASSESSMENT

"PREFERRED OPTION No. 4

FIGURE 1

FILE: J:\117734_GordonSt_EA\7.0_Production\7.3_Design\04_Civil\Sheets\EA\117734EA-Long Plot-PIC- 11x17 LAYOUT:Layout1-11 x 17 FIG2 CTB: CofG (11x17).ctb SAVED BY:Dan.roethel, 2020-May-12 5:29 PM

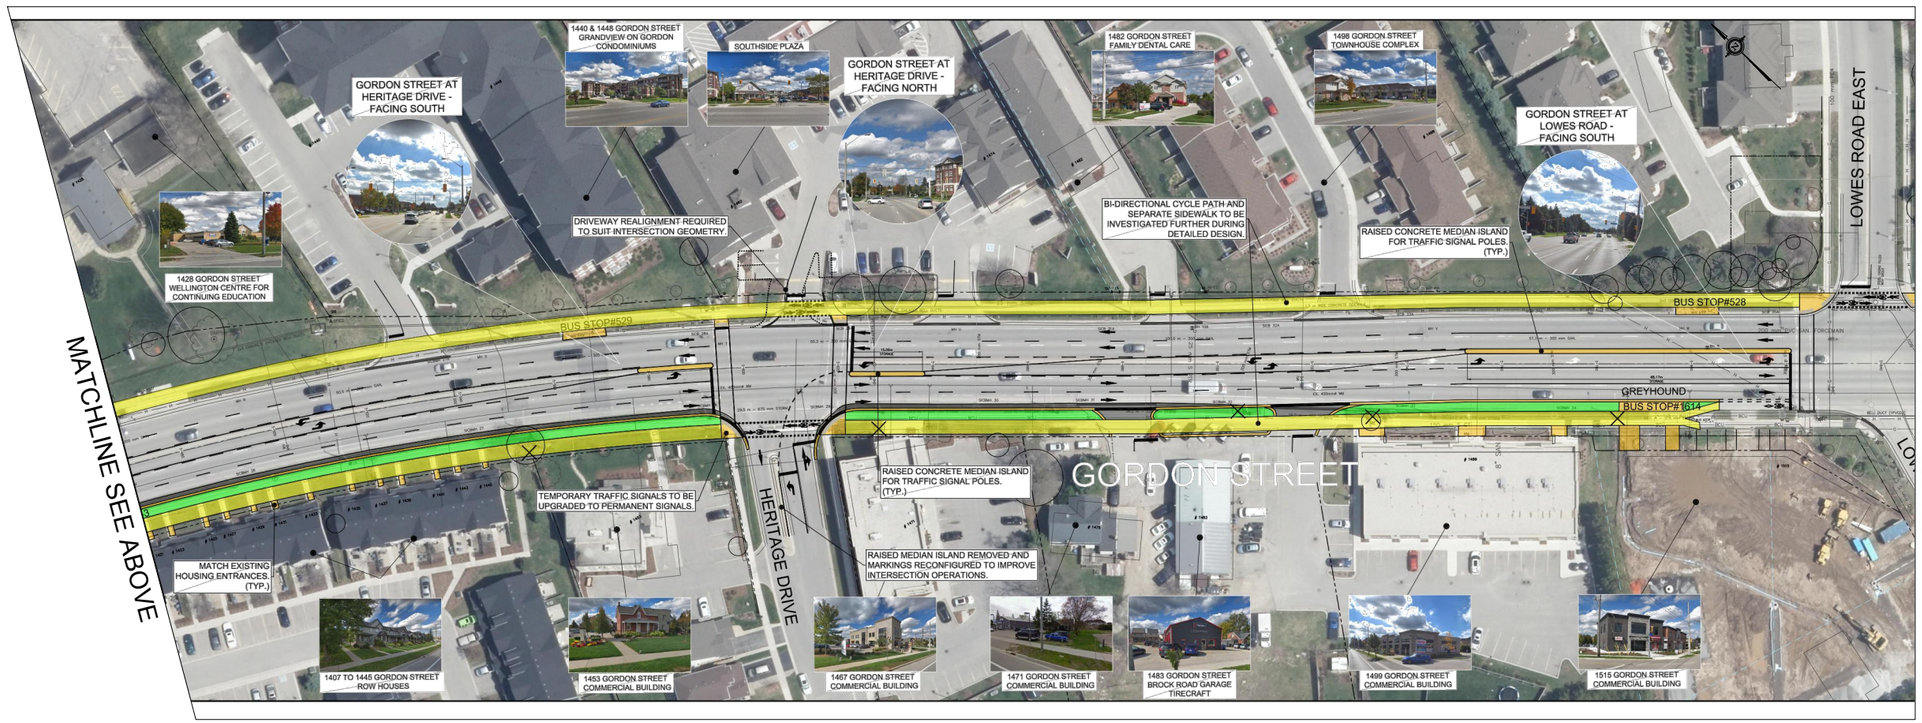

SHEET No.

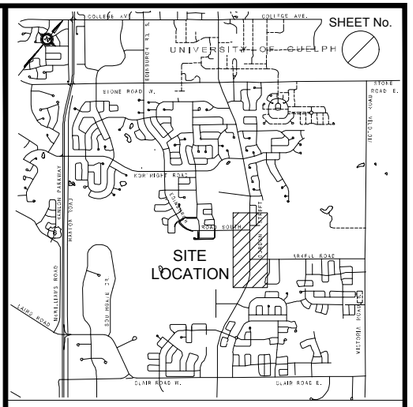

KEY PLAN Scale : NOT TO SCALE

LEGEND

- EXISTING STORM SEWERS
- EXISTING SANITARY SEWERS
- EXISTING WATERMAIN
- PROPOSED CONCRETE CURBS AND SIDEWALK
- PROPOSED GRASS BOULEVARD
- PROPOSED ASPHALT MULTI-USE TRAIL
- ROAD WIDENING
- INVENTORIED TREES (SEE REPORT)
- TREE REMOVALS

IBI GROUP
101 - 410 Albert Street
Waterloo ON N2L 3V3 Canada
tel 519 585 2255
ibigroup.com

SCALE	NTS
DATE	MAY 10, 2020
PROJECT No.	117734

CITY OF Guelph

TRANSPORTATION SERVICES

GORDON STREET "SCHEDULE B" CLASS ENVIRONMENTAL ASSESSMENT

"PREFERRED" OPTION No. 4

FIGURE 2

FILE: J:\117734_GordonSt_EA\7.0_Production\7.3_Design\04_Civil\Sheets\EA\117734EA-Long Plot-PIC- 11x17 LAYOUT:Layout1-11 x 17 FIG3 CTB: CofG (11x17).ctb SAVED BY:Dan.roethel, 2020-May-12 5:29 PM

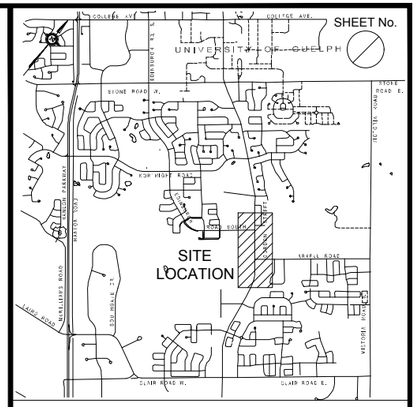

KEY PLAN Scale : NOT TO SCALE

LEGEND

- EXISTING STORM SEWERS
- EXISTING SANITARY SEWERS
- EXISTING WATERMAIN
- PROPOSED CONCRETE CURBS AND SIDEWALK
- PROPOSED GRASS BOULEVARD
- PROPOSED ASPHALT MULTI-USE TRAIL
- ROAD WIDENING
- INVENTORIED TREES (SEE REPORT)
- TREE REMOVALS

IBI GROUP
101 - 410 Albert Street
Waterloo ON N2L 3V3 Canada
tel 519 585 2255
ibigroup.com

SCALE	NTS
DATE	MAY 10, 2020
PROJECT No.	117734

CITY OF Guelph
TRANSPORTATION SERVICES

GORDON STREET "SCHEDULE B" CLASS ENVIRONMENTAL ASSESSMENT

"PREFERRED" OPTION No. 4

FIGURE 3

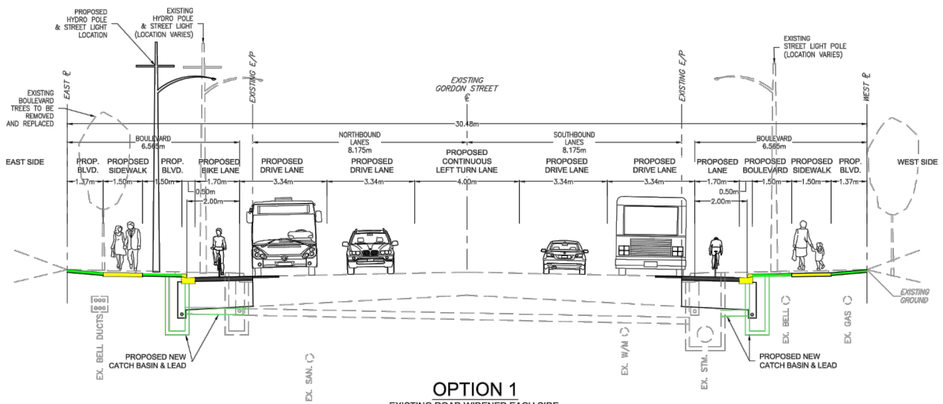

OPTION 1

EXISTING ROAD WIDENED EACH SIDE
TO PROVIDE 4.0m CONTINUOUS
LEFT TURN LANE

Approx. cost per Metre = $925.00

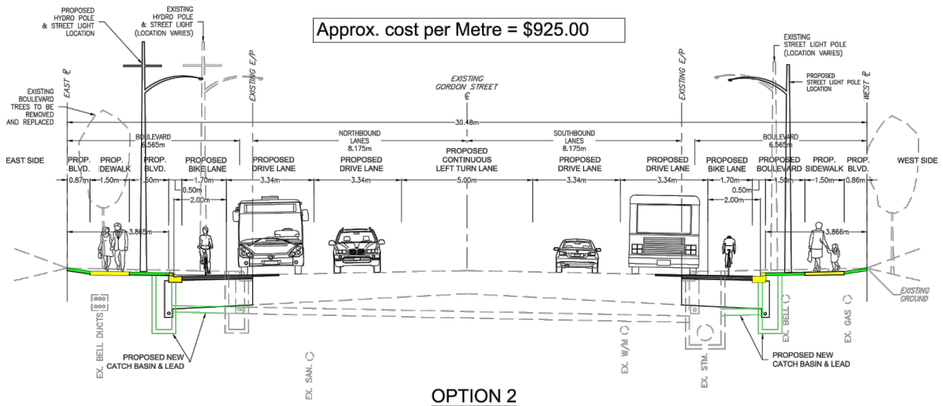

OPTION 2

EXISTING ROAD WIDENED EACH SIDE
TO PROVIDE 5.0m CONTINUOUS
LEFT TURN LANE

Approx. cost per Metre = $1,010.00

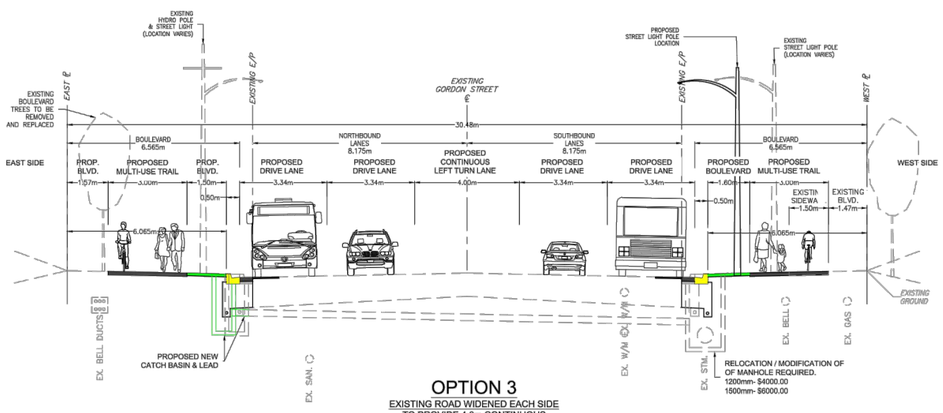

OPTION 3

EXISTING ROAD WIDENED EACH SIDE
TO PROVIDE 4.0m CONTINUOUS
LEFT TURN LANE WITH
3.0m MUT ON EACH SIDE

Approx. cost per Metre = $955.00

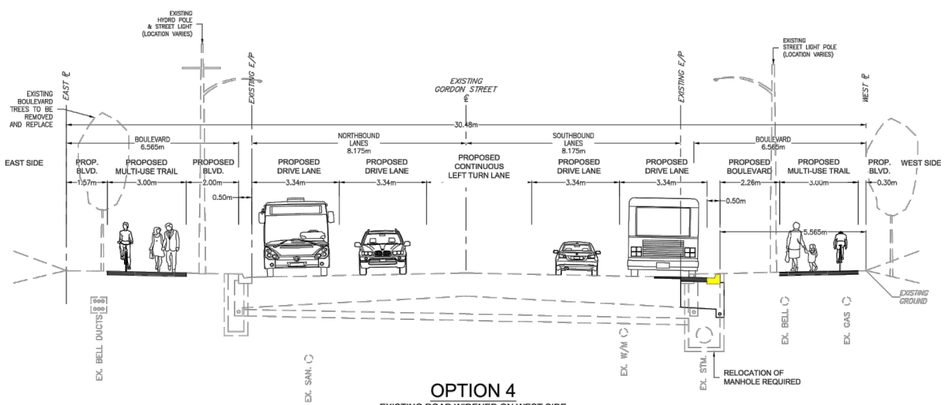

OPTION 4

EXISTING ROAD WIDENED ON WEST SIDE
TO PROVIDE 4.0m CONTINUOUS
LEFT TURN LANE WITH
3.0m MUT ON EACH SIDE

Approx. cost per Metre = $760.00

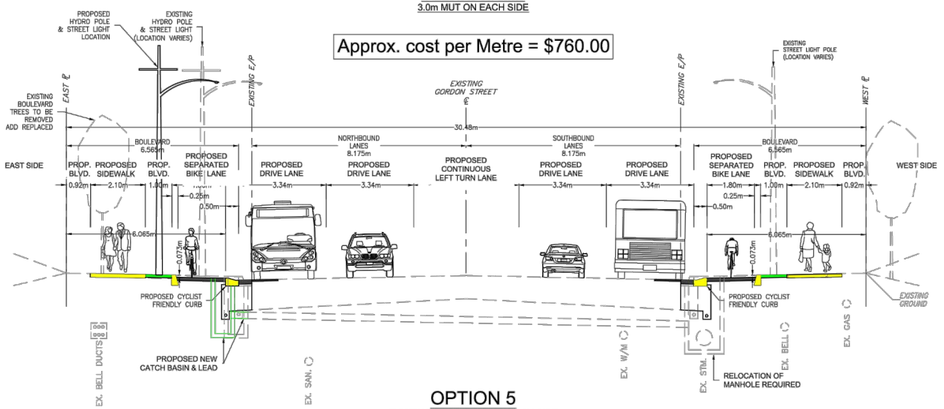

OPTION 5

EXISTING ROAD WIDENED EACH SIDE
TO PROVIDE 4.0m CONTINUOUS
LEFT TURN LANE WITH
1.80m SEPARATED BIKE LANE
AND 2.10m SIDEWALKS BOTH SIDES

Approx. cost per Metre = $1,036.00

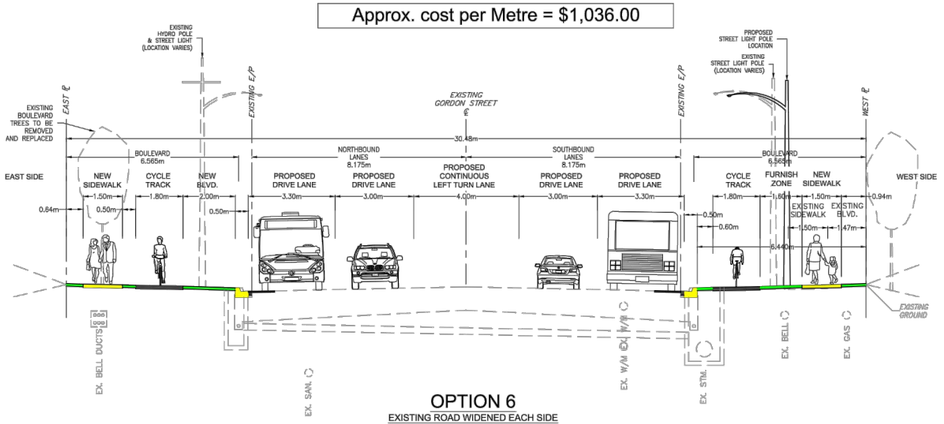

OPTION 6

EXISTING ROAD WIDENED EACH SIDE
TO PROVIDE 4.0m CONTINUOUS
LEFT TURN LANE WITH
1.8m CYCLE TRACK ON EACH SIDE

Approx. cost per Metre = $797.00

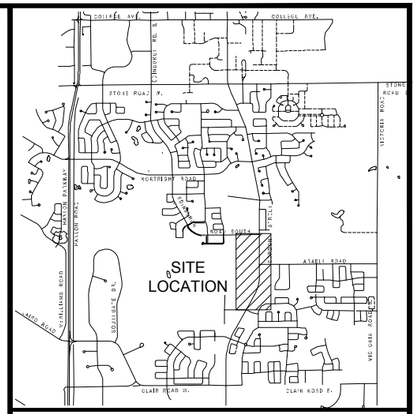

KEY PLAN Scale : NOT TO SCALE

NOTES:

1. ALL EXISTING UTILITIES NOT SHOWN TO BE CONFIRMED DURING THE STUDY PROGRESS.

LEGEND

- PROPOSED NEW ASPHALT WIDENING OR MULTI-USE TRAIL OR CYCLE TRACK
- PROPOSED NEW CONCRETE CURB/SIDEWALK
- PROPOSED NEW GRASSED BOULEVARD

IBI GROUP
101 - 410 Albert Street
Waterloo ON N2L 3V3 Canada
tel 519 585 2255
ibigroup.com

SCALE	NTS
DATE	MAY 10, 2020
PROJECT No.	117734

CITY OF Guelph
TRANSPORTATION SERVICES

GORDON STREET "SCHEDULE B" CLASS ENVIRONMENTAL ASSESSMENT

TYPICAL SECTION OPTIONS

FIGURE 4

FILE: J:\117734_GordonSt_EA\7.0_Production\7.3_Design\04_Civil\Sheets\EA\117734EA-Long Plot-PIC- 11x17 LAYOUT:Layout1-11 x 17 FIG4 CTB: CofG (11x17).ctb SAVED BY:Dan.roethel, 2020-May-12 5:29 PM

LANSDOWN DRIVE
VALLEY ROAD
EDINBURGH ROAD SOUTH
ARKELL ROAD
VAUGHAN STREET
GORDON STREET
LIMIT OF STUDY AREA
MATCHLINE SEE PG. 2
BUS STOP#155
BUS STOP#156
BUS STOP#157
BUS STOP#158
BUS STOP#159
BUS STOP#160
BUS STOP#161
GO TRANSIT BUS STOP#162
GO TRANSIT BUS STOP#163
GORDON STREET AT LANSDOWN DRIVE - FACING SOUTH
GORDON STREET AT LANSDOWN DRIVE - FACING NORTH
GORDON STREET AT VALLEY ROAD - FACING SOUTH
GORDON STREET AT VALLEY ROAD - FACING NORTH
GORDON STREET AT EDINBURGH ROAD SOUTH - FACING SOUTH
GORDON STREET AT EDINBURGH ROAD SOUTH - FACING NORTH
GORDON STREET AT ARKELL ROAD - FACING SOUTH
GORDON STREET AT ARKELL ROAD - FACING NORTH
GORDON STREET AT VAUGHAN STREET - FACING SOUTH
GORDON STREET AT VAUGHAN STREET - FACING NORTH
"FREFERENC OPTION No. 6"
Guelph

1440 & 1448 GORDON STREET GRANDVIEW ON GORDON CONDOMINIUMS
SOUTHSIDE PLAZA
GORDON STREET AT HERITAGE DRIVE - FACING SOUTH
GORDON STREET AT HERITAGE DRIVE - FACING NORTH
1492 GORDON STREET FAMILY DENTAL CARE
1498 GORDON STREET TOWNHOUSE COMPLEX
GORDON STREET AT LOWES ROAD - FACING SOUTH
LOWES ROAD EAST
1500 GORDON STREET
GORDON STREET AT LOWES ROAD - FACING NORTH
1428 GORDON STREET WELLINGTON CENTRE FOR CONTINUING EDUCATION
DRIVEWAY REALIGNMENT REQUIRED TO SUIT INTERSECTION GEOMETRY.
BI-DIRECTIONAL CYCLE PATH AND SEPARATE SIDEWALK TO BE INVESTIGATED FURTHER DURING DETAILED DESIGN.
RAISED CONCRETE MEDIAN ISLAND FOR TRAFFIC SIGNAL POLES. (TYP.)
BUS STOP#529
BUS STOP#528
LIMIT OF STUDY AREA
GREYHOUND
BUS STOP# 614
MATCHLINE SEE PG. 1
TEMPORARY TRAFFIC SIGNALS TO BE UPGRADED TO PERMANENT SIGNALS.
RAISED CONCRETE MEDIAN ISLAND FOR TRAFFIC SIGNAL POLES. (TYP.)
GORDON STREET
HERITAGE DRIVE
LOWES ROAD WEST
GORDON STREET
MATCH EXISTING HOUSING ENTRANCES. (TYP.)
RAISED MEDIAN ISLAND REMOVED AND MARKINGS RECONFIGURED TO IMPROVE INTERSECTION OPERATIONS.
1407 TO 1448 GORDON STREET ROW HOUSES
1453 GORDON STREET COMMERCIAL BUILDING
1467 GORDON STREET COMMERCIAL BUILDING
1471 GORDON STREET COMMERCIAL BUILDING
1483 GORDON STREET BROCK ROAD GARAGE TIRECRAFT
1499 GORDON STREET COMMERCIAL BUILDING
1515 GORDON STREET COMMERCIAL BUILDING
1533 GORDON STREET
1541 GORDON STREET
1549 GORDON STREET
"PREFERRED" OPTION No. 4
4.0m CONTINUOUS LEFT TURN LANE
STA. 5+475 TO LOWES RD.

SEE PLAN - Num. PAT TO PLAN
LEGEND
EXISTING STORM SEWER
EXISTING SANITARY SEWER
EXISTING WATERMAIN
PROPOSED CONCRETE PAVEMENT OR SIDEWALK
PROPOSED GRASS BOULEVARD
PROPOSED ASPHALT PAVEMENT
ROAD MARKING
ELECTRICITY, TELEPHONE, CABLE
TREE REMOVALS
TYPICAL ROAD CROSS SECTIONS
1. 3.5m LANE + 0.5m PAVED SHOULDER
2. 3.5m LANE + 0.5m PAVED SHOULDER + 0.5m CURB
3. 3.5m LANE + 0.5m CURB
4. 3.5m LANE + 0.5m PAVED SHOULDER + 0.5m CURB
ROAD SECTIONS
SEE PLAN - Num. PAT TO PLAN
THE ENGINEERING PLANS, DRAWINGS, SPECIFICATIONS AND RELATED DOCUMENTS ARE THE PROPERTY OF THE CONSULTANT AND SHALL NOT BE USED BY ANY PERSON, FIRM OR CORPORATION FOR ANY PURPOSE WHATSOEVER, EXCEPT WITH THE EXPRESS WRITTEN CONSENT OF THE CONSULTANT. REPRODUCTION OF THESE PLANS, DRAWINGS, SPECIFICATIONS AND RELATED DOCUMENTS, IN WHOLE OR IN PART, IS STRICTLY PROHIBITED.
No. DATE REVISION BY
No. DATE REVISION BY
CONSULTANT/AGENCY
City of Guelph
TRANSPORTATION SERVICES
GORDON STREET SCHEDULE 'C' CLASS ENVIRONMENTAL ASSESSMENT
4.0m CONTINUOUS LEFT TURN LANE STA. 5+475 TO LOWES RD.
SCALE: 1:250
DESIGNED: MM
DRAWN: MM
CHECKED: JVR
DATE: APRIL 2019
PROJECT No.: 11773AEA
DRAWING No.: PG. 2 OF 2

STA = 4+420.00

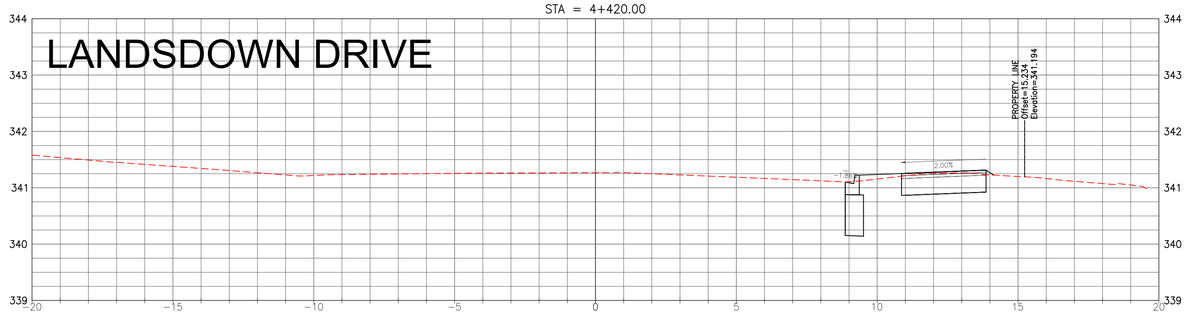

STA = 4+410.00

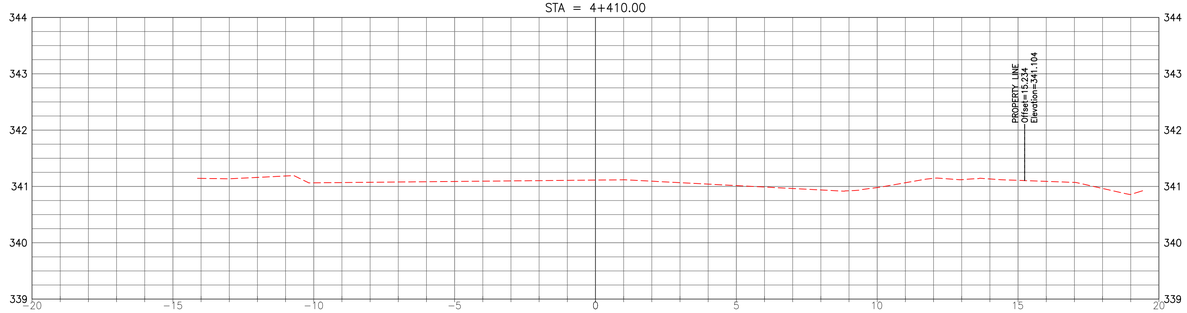

STA = 4+400.00

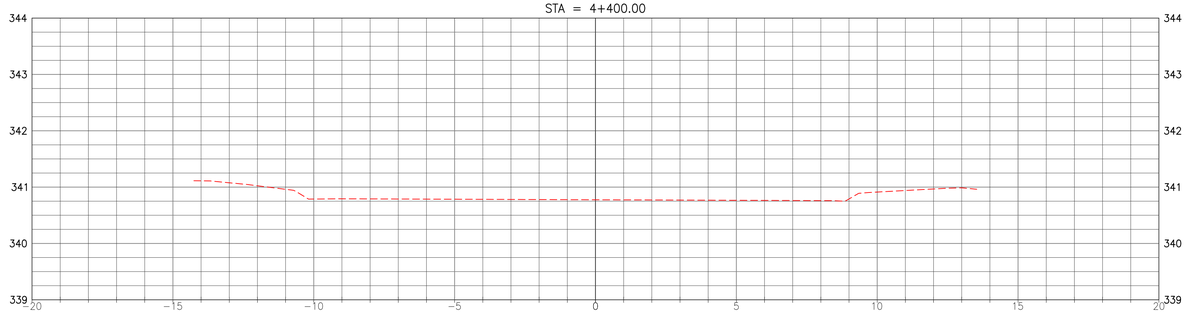

2X VERTICAL EXAGGERATION

CITY OF Guelph
ENGINEERING SERVICES

Cross Sections

FILE No.	IBIGROUP 117734
DRAWN BY	Dan Roethel
DATE	May 12, 2020
SCALE	HORIZ: 1:100 VERT 1:40
FILE	J:\117734_GordonSt_EA\7.0_Production\7.3_Design\04_Civil\117734CORRIDOR-modified xsections.dwg

STA = 4+450.00

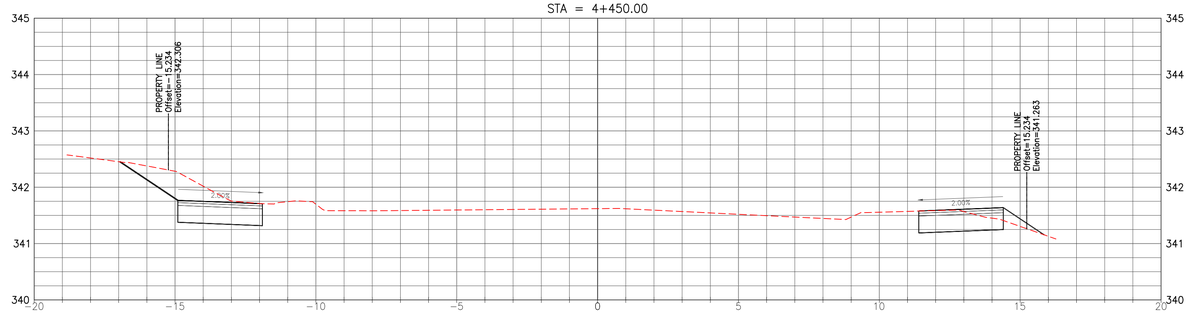

STA = 4+440.00

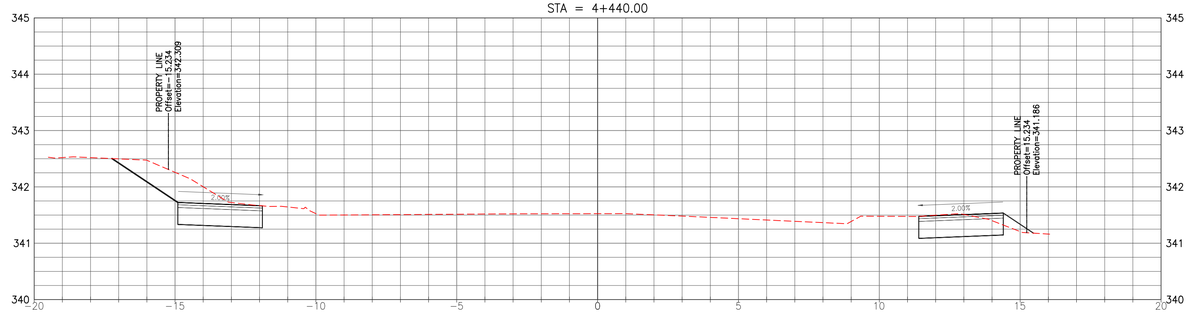

STA = 4+430.00

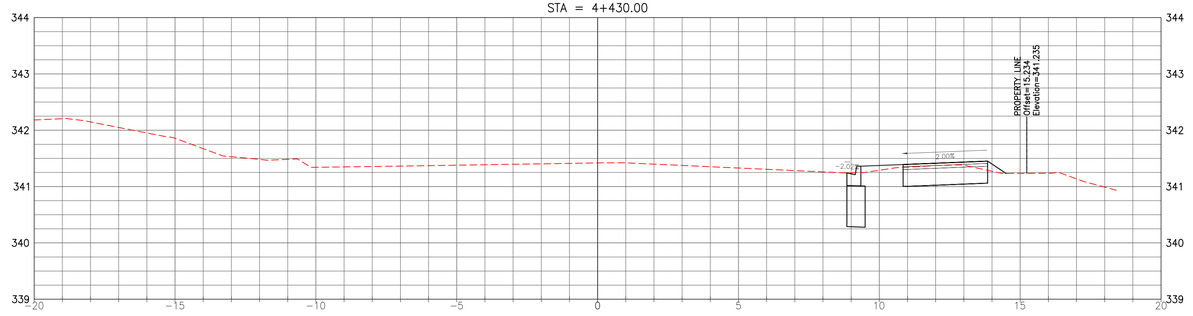

2X VERTICAL EXAGGERATION

ENGINEERING SERVICES

Cross Sections

FILE No.	IBIGROUP 117734
DRAWN BY	Dan Roethel
DATE	May 12, 2020
SCALE	HORIZ: 1:100 VERT 1:40
FILE	J:\117734_GordonSt_EA\7.0_Production\7.3_Design\04_Civil\117734CORRIDOR-modified xsections.dwg

STA = 4+480.00

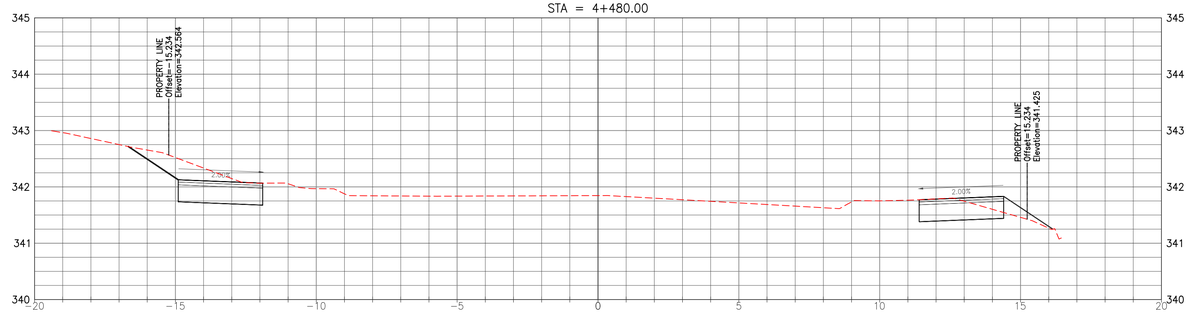

STA = 4+470.00

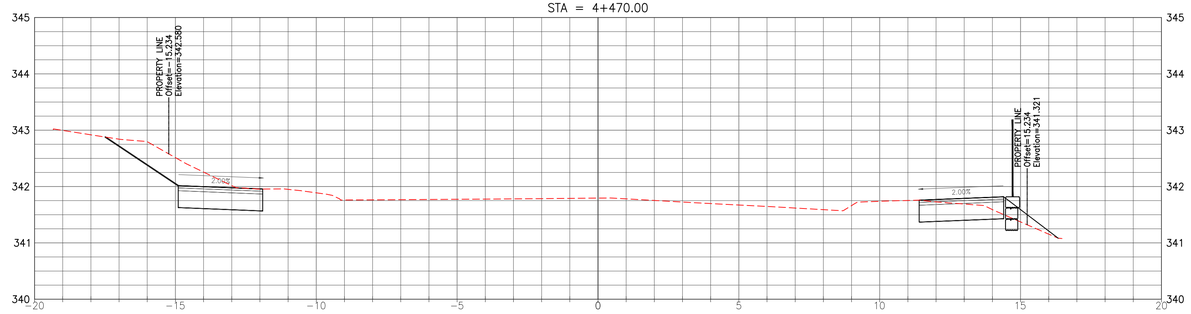

STA = 4+460.00

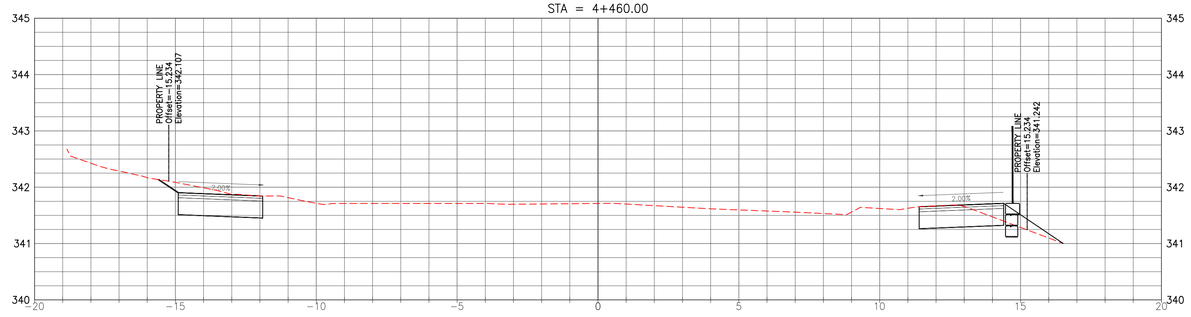

2X VERTICAL EXAGGERATION

CITY OF Guelph
ENGINEERING SERVICES

Cross Sections

FILE No.	IBIGROUP 117734
DRAWN BY	Dan Roethel
DATE	May 12, 2020
SCALE	HORIZ: 1:100 VERT 1:40
FILE	J:\117734_GordonSt_EA\7.0_Production\7.3_Design\04_Civil\117734CORRIDOR-modified xsections.dwg

STA = 4+510.00

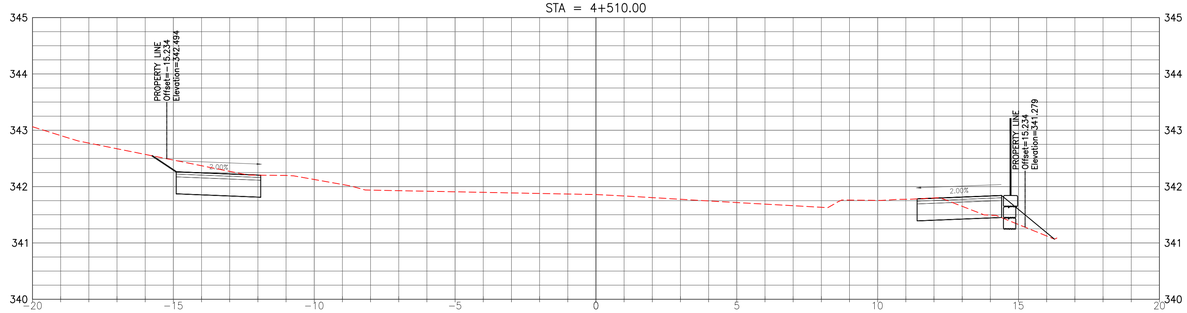

STA = 4+500.00

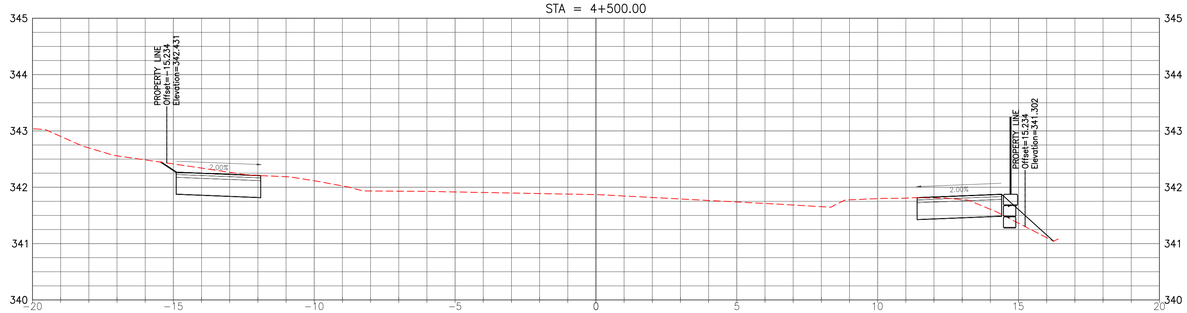

STA = 4+490.00

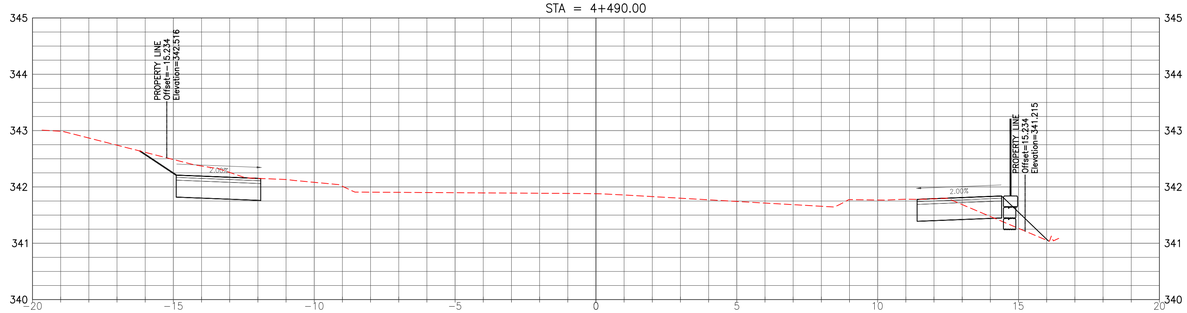

2X VERTICAL EXAGGERATION

CITY OF Guelph
ENGINEERING SERVICES

Cross Sections

FILE No.	IBIGROUP 117734
DRAWN BY	Dan Roethel
DATE	May 12, 2020
SCALE	HORIZ: 1:100 VERT 1:40
FILE	J:\117734_GordonSt_EA\7.0_Production\7.3_Design\04_Civil\117734CORRIDOR-modified xsections.dwg

STA = 4+540.00

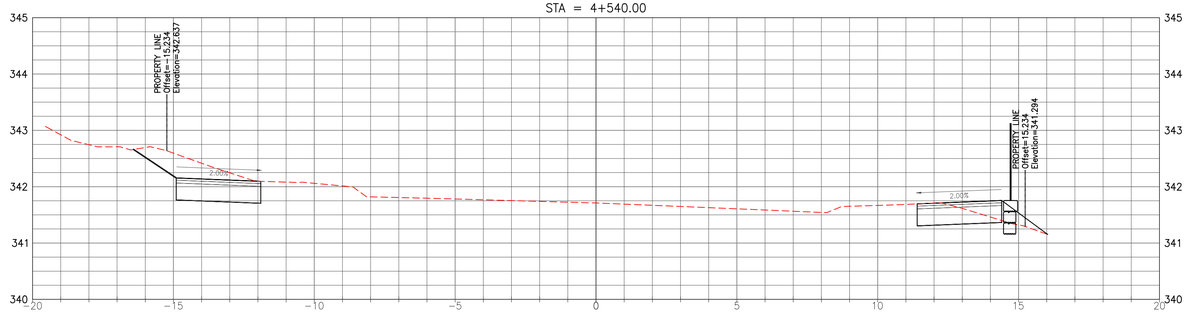

STA = 4+530.00

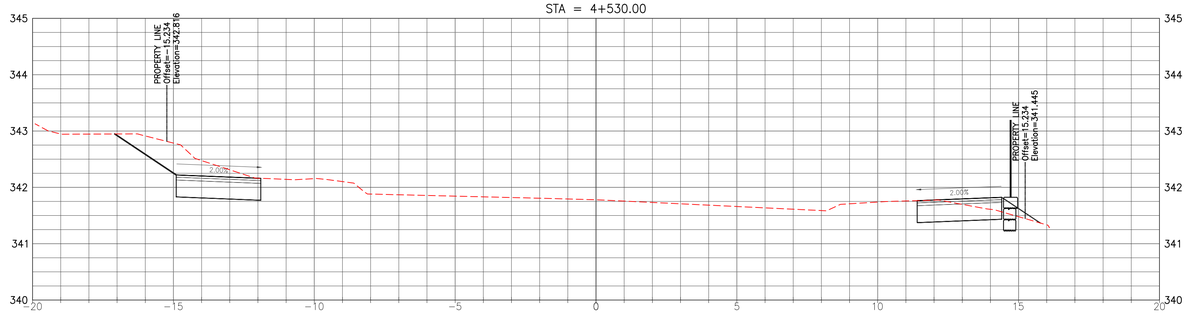

STA = 4+520.00

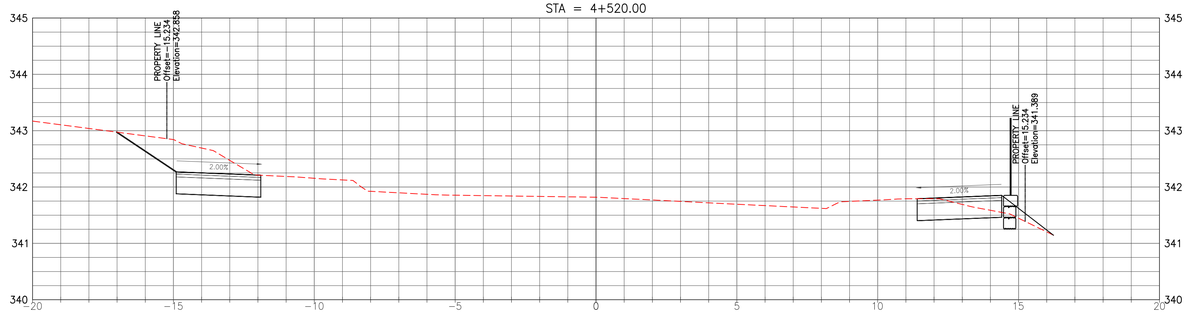

2X VERTICAL EXAGGERATION

CITY OF Guelph
ENGINEERING SERVICES

Cross Sections

FILE No.	IBIGROUP 117734
DRAWN BY	Dan Roethel
DATE	May 12, 2020
SCALE	HORIZ: 1:100 VERT 1:40
FILE	J:\117734_GordonSt_EA\7.0_Production\7.3_Design\04_Civil\117734CORRIDOR-modified xsections.dwg

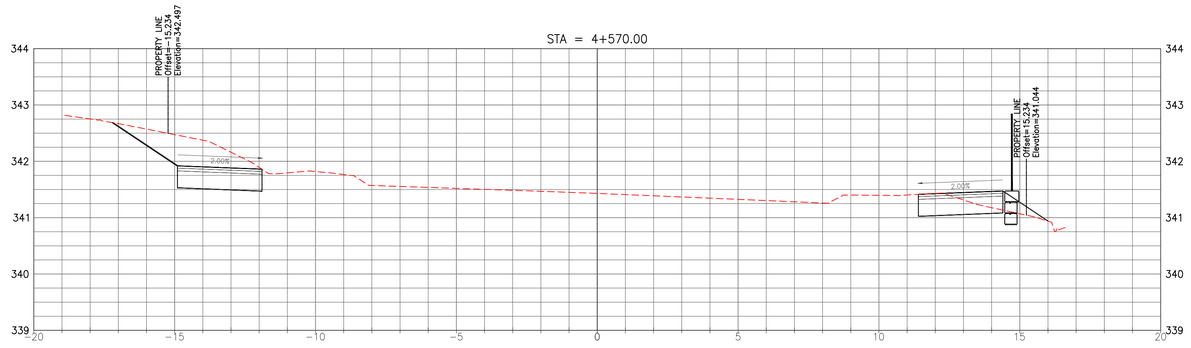

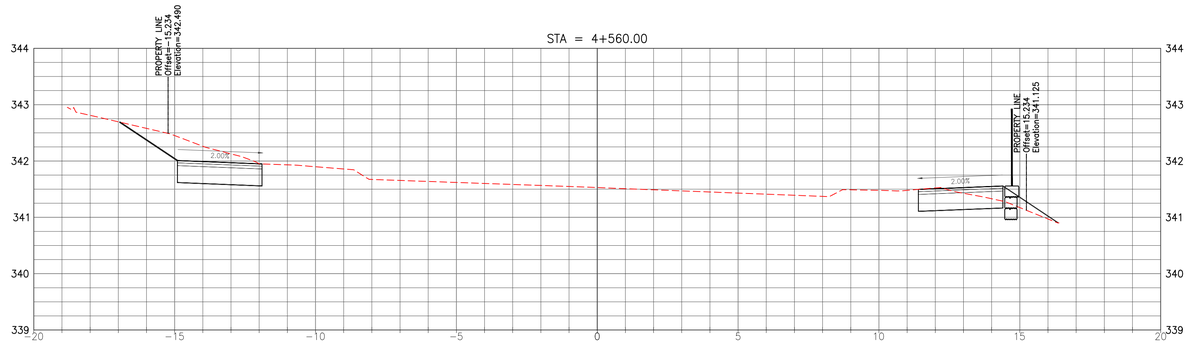

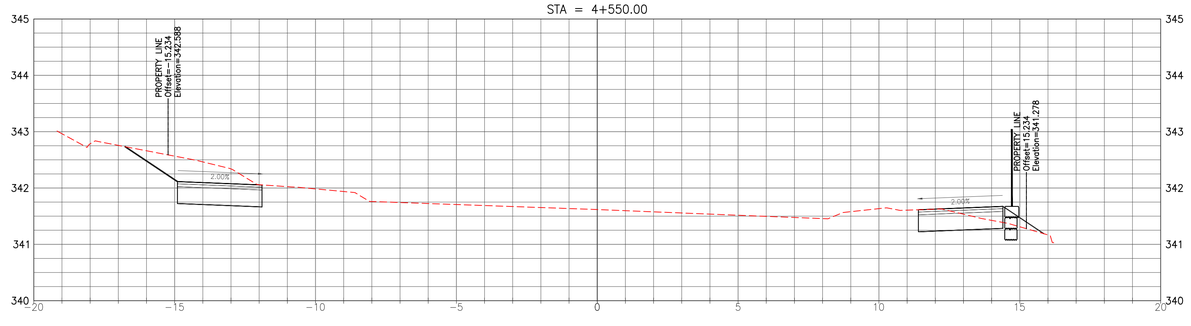

2X VERTICAL EXAGGERATION

CITY OF Guelph
ENGINEERING SERVICES

Cross Sections

FILE No.	IBIGROUP 117734
DRAWN BY	Dan Roethel
DATE	May 12, 2020
SCALE	HORIZ: 1:100 VERT 1:40
FILE	J:\117734_GordonSt_EA\7.0_Production\7.3_Design\04_Civil\117734CORRIDOR-modified xsections.dwg

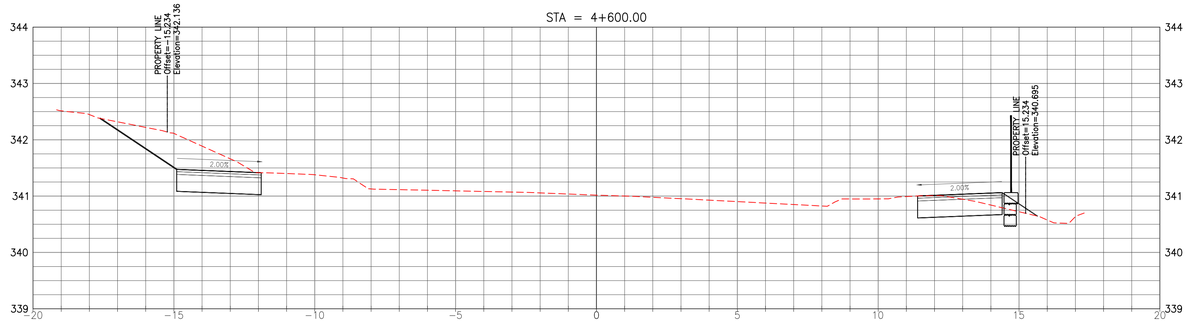

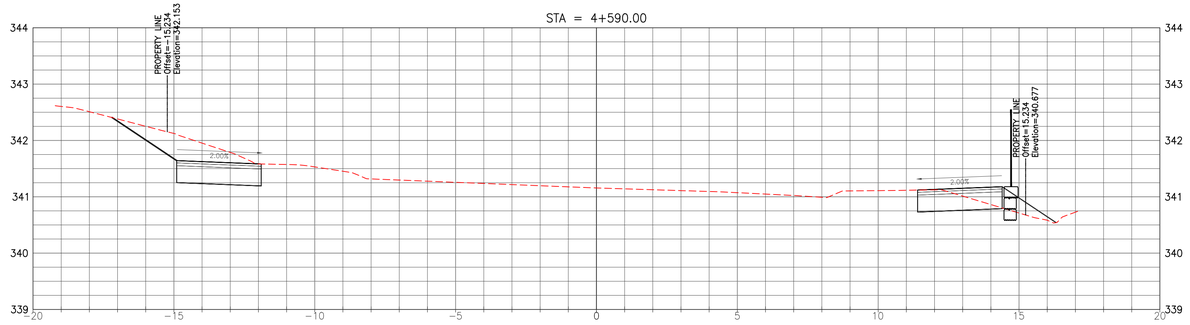

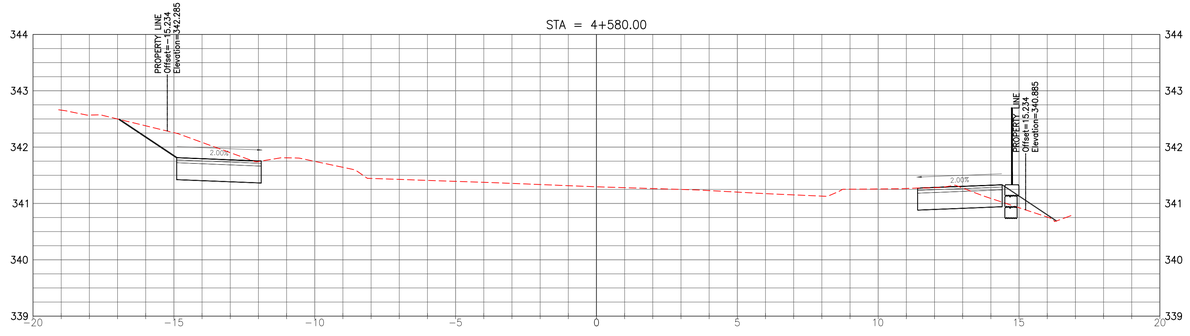

2X VERTICAL EXAGGERATION

CITY OF Guelph
ENGINEERING SERVICES

Cross Sections

FILE No.	IBIGROUP 117734
DRAWN BY	Dan Roethel
DATE	May 12, 2020
SCALE	HORIZ: 1:100 VERT 1:40
FILE	J:\117734_GordonSt_EA\7.0_Production\7.3_Design\04_Civil\117734CORRIDOR-modified xsections.dwg

STA = 4+630.00

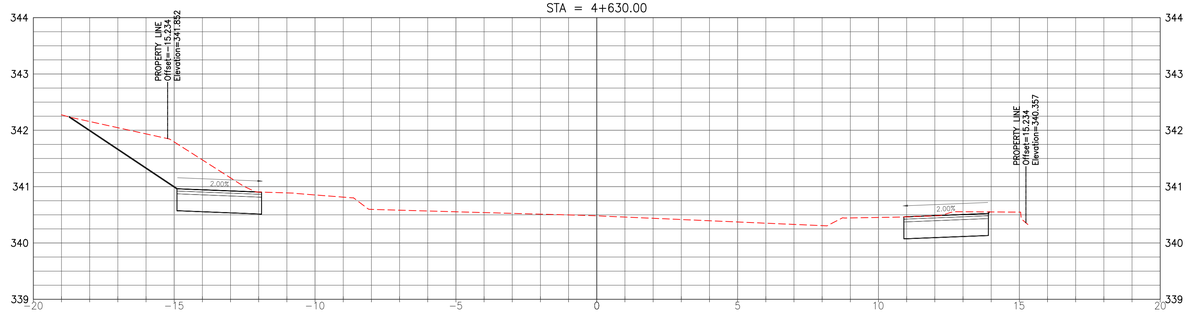

STA = 4+620.00

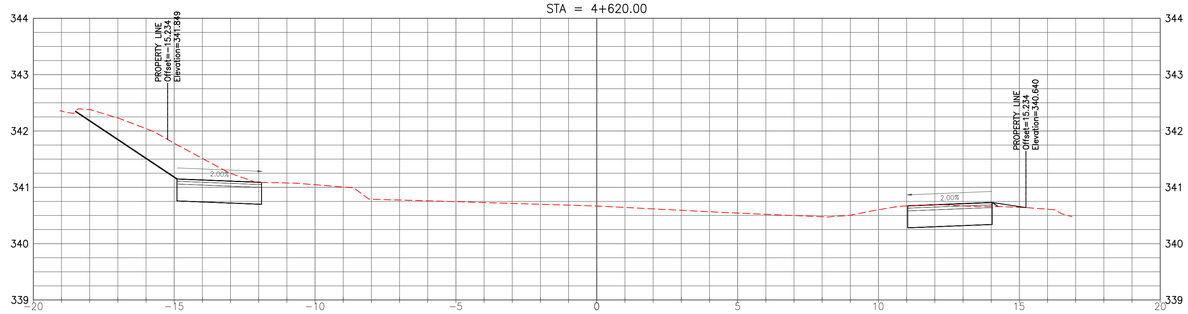

STA = 4+610.00

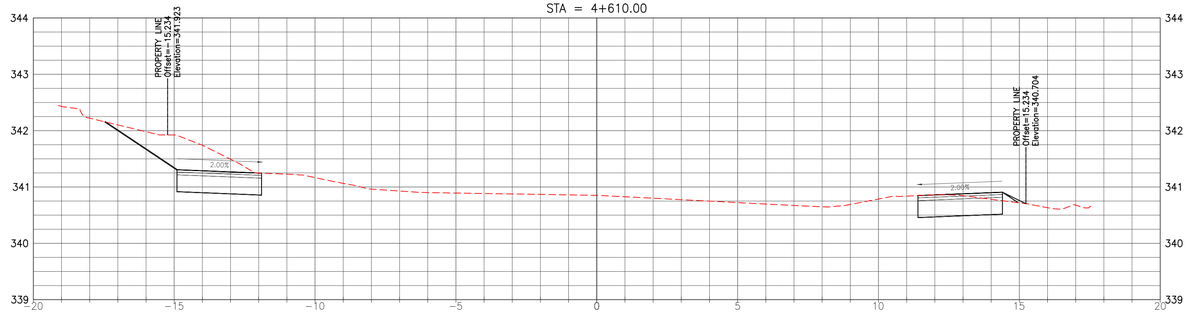

2X VERTICAL EXAGGERATION

CITY OF Guelph
ENGINEERING SERVICES

Cross Sections

FILE No.	IBIGROUP 117734
DRAWN BY	Dan Roethel
DATE	May 12, 2020
SCALE	HORIZ: 1:100 VERT 1:40
FILE	J:\117734_GordonSt_EA\7.0_Production\7.3_Design\04_Civil\117734CORRIDOR-modified xsections.dwg

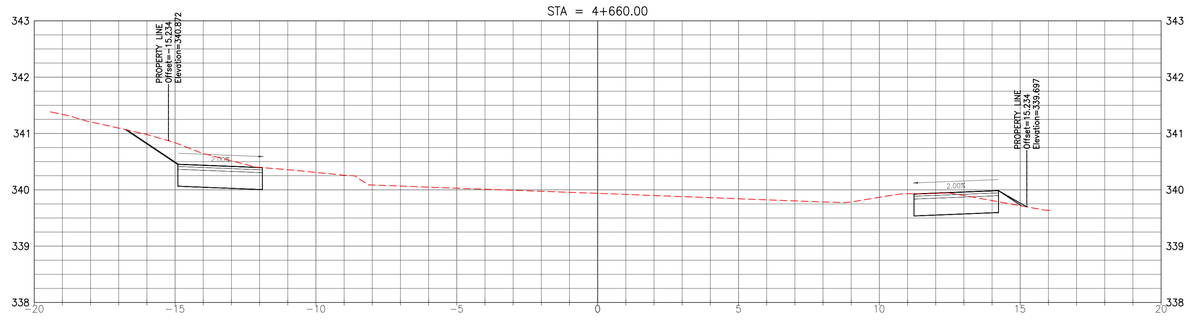

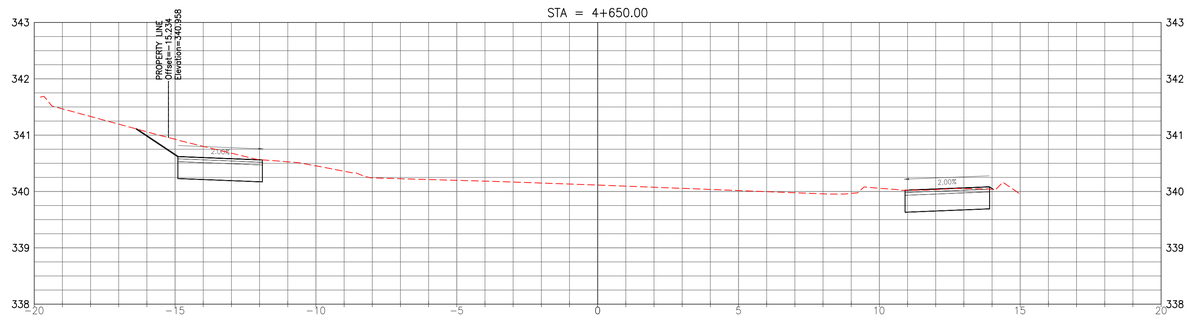

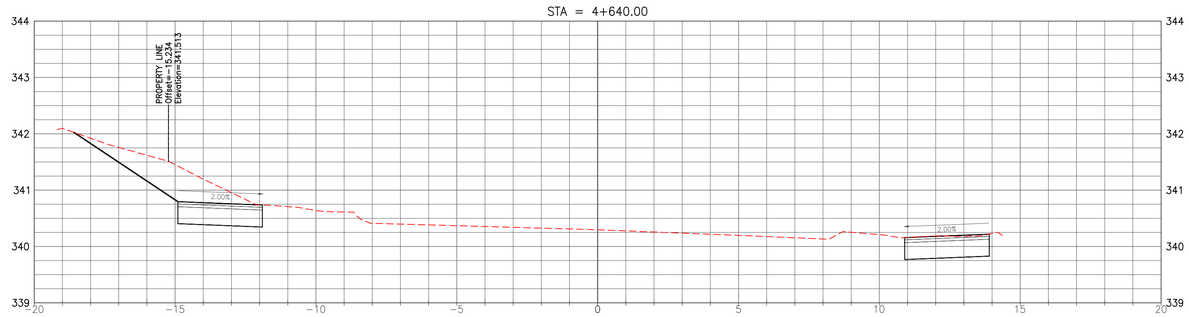

2X VERTICAL EXAGGERATION

CITY OF Guelph
ENGINEERING SERVICES

Cross Sections

FILE No.	IBIGROUP 117734
DRAWN BY	Dan Roethel
DATE	May 12, 2020
SCALE	HORIZ: 1:100 VERT 1:40
FILE	J:\117734_GordonSt_EA\7.0_Production\7.3_Design\04_Civil\117734CORRIDOR-modified xsections.dwg

STA = 4+690.00

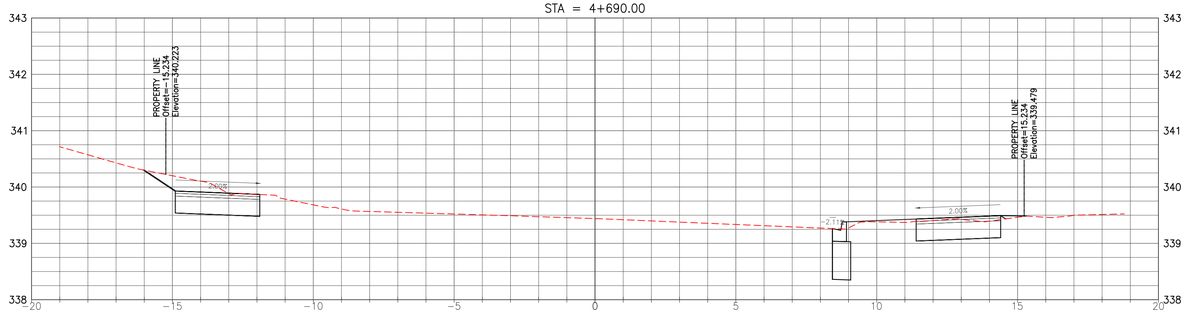

STA = 4+680.00

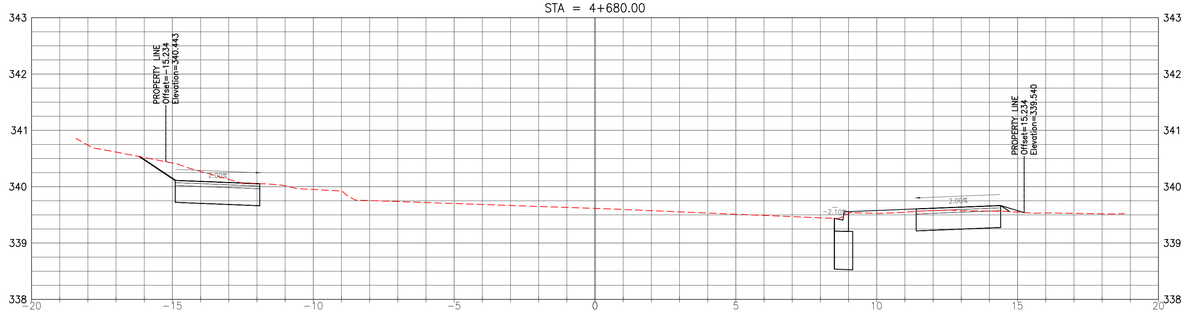

STA = 4+670.00

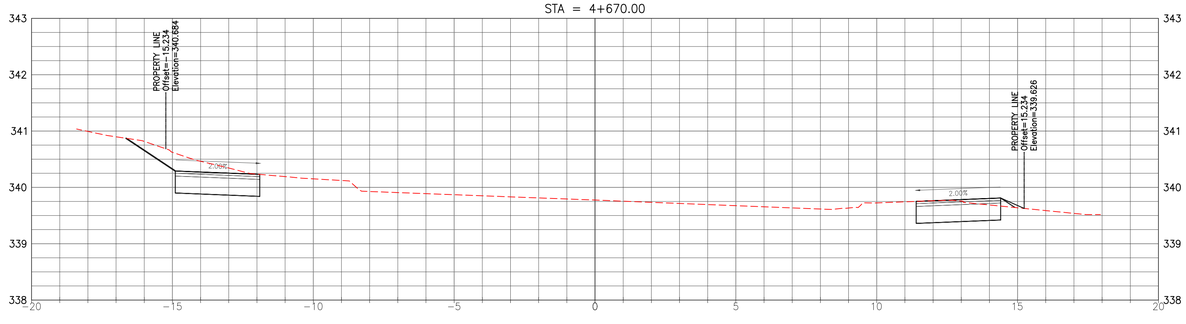

2X VERTICAL EXAGGERATION

ENGINEERING SERVICES

Cross Sections

FILE No.	IBIGROUP 117734
DRAWN BY	Dan Roethel
DATE	May 12, 2020
SCALE	HORIZ: 1:100 VERT 1:40
FILE	J:\117734_GordonSt_EA\7.0_Production\7.3_Design\04_Civil\117734CORRIDOR-modified xsections.dwg

STA = 4+720.00

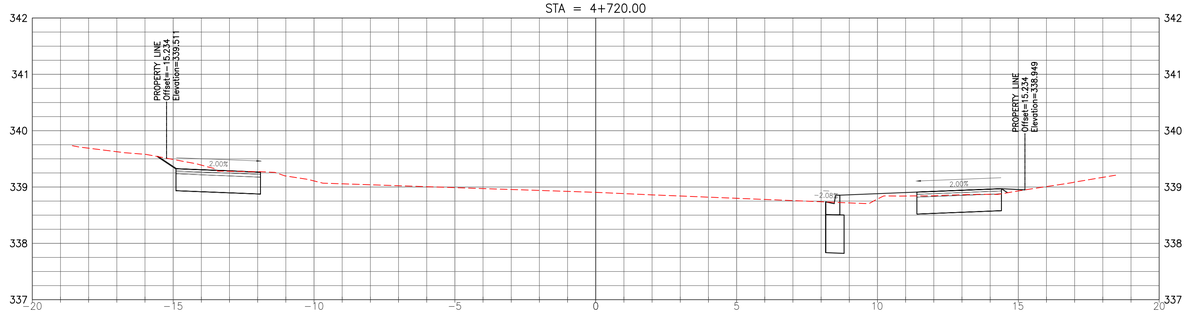

STA = 4+710.00

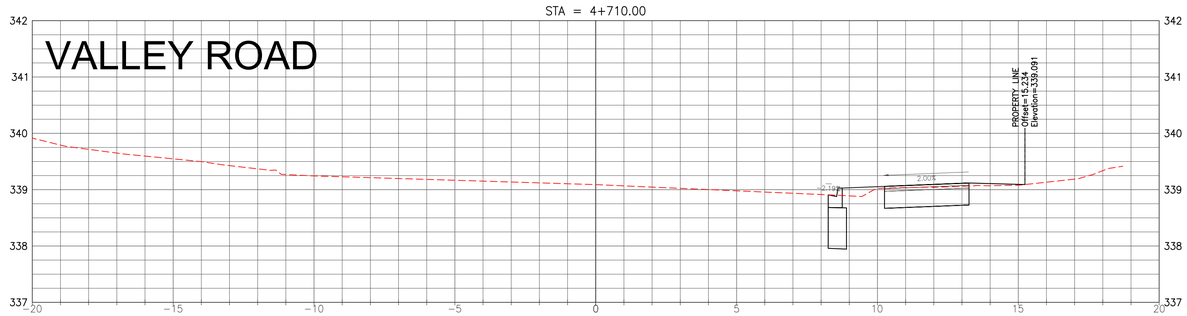

STA = 4+700.00

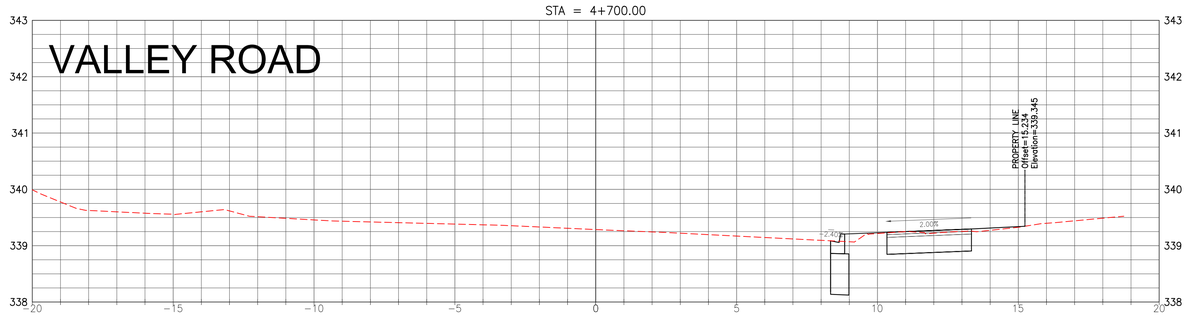

2X VERTICAL EXAGGERATION

CITY OF Guelph
ENGINEERING SERVICES

Cross Sections

FILE No.	IBIGROUP 117734
DRAWN BY	Dan Roethel
DATE	May 12, 2020
SCALE	HORIZ: 1:100 VERT 1:40
FILE	J:\117734_GordonSt_EA\7.0_Production\7.3_Design\04_Civil\117734CORRIDOR-modified xsections.dwg

STA = 4+750.00

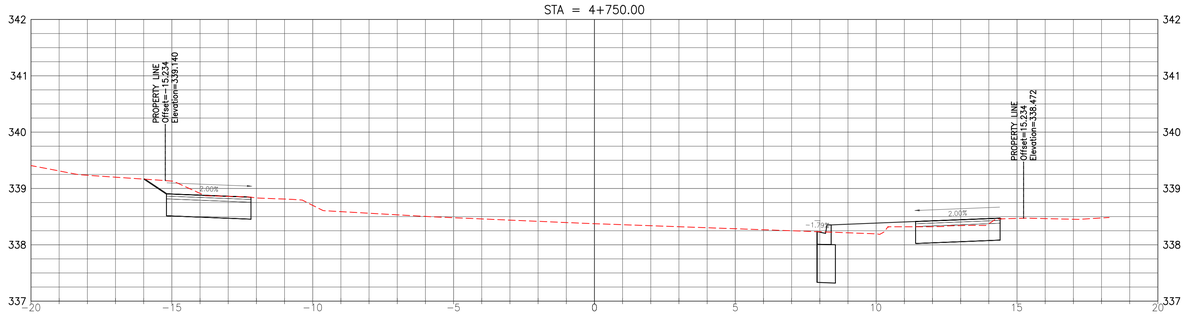

STA = 4+740.00

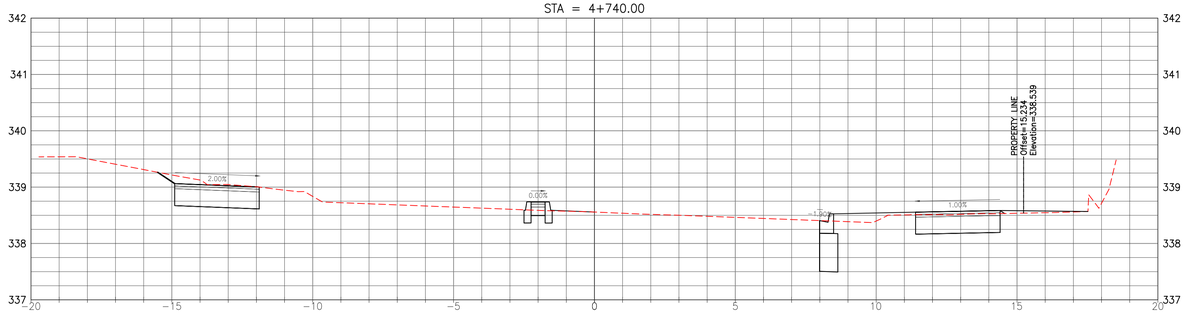

STA = 4+730.00

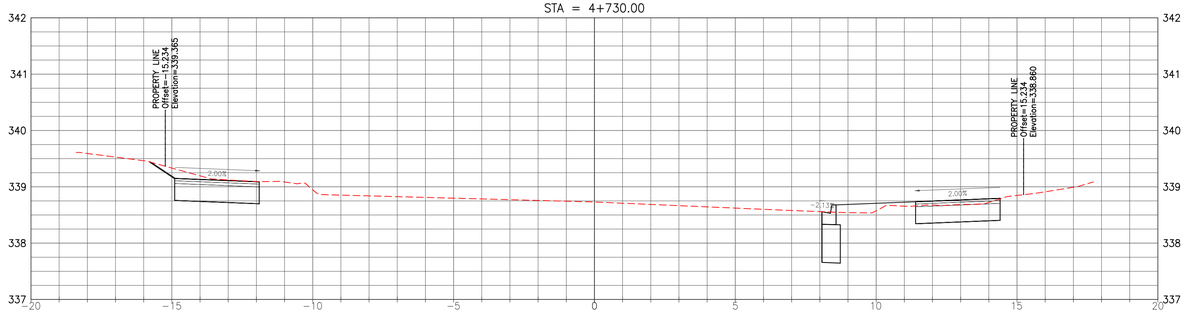

2X VERTICAL EXAGGERATION

ENGINEERING SERVICES

Cross Sections

FILE No.	IBIGROUP 117734
DRAWN BY	Dan Roethel
DATE	May 12, 2020
SCALE	HORIZ. 1:100 VERT 1:40
FILE	J:\117734_GordonSt_EA\7.0_Production\7.3_Design\04_Civil\117734CORRIDOR-modified xsections.dwg

STA = 4+780.00

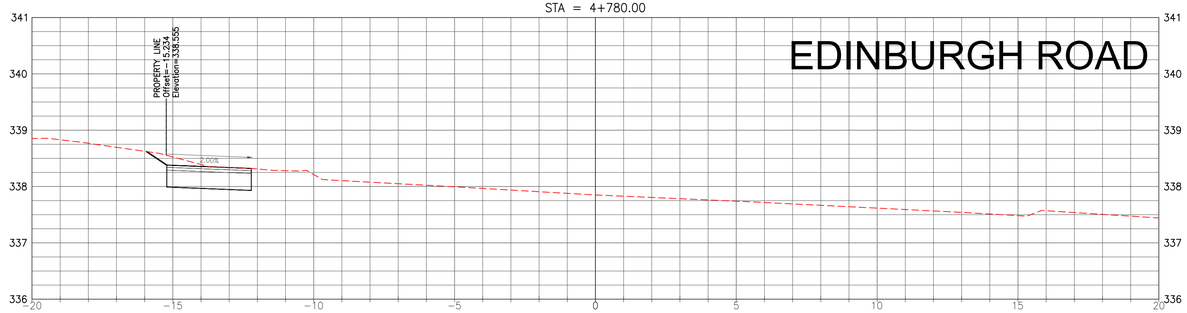

STA = 4+770.00

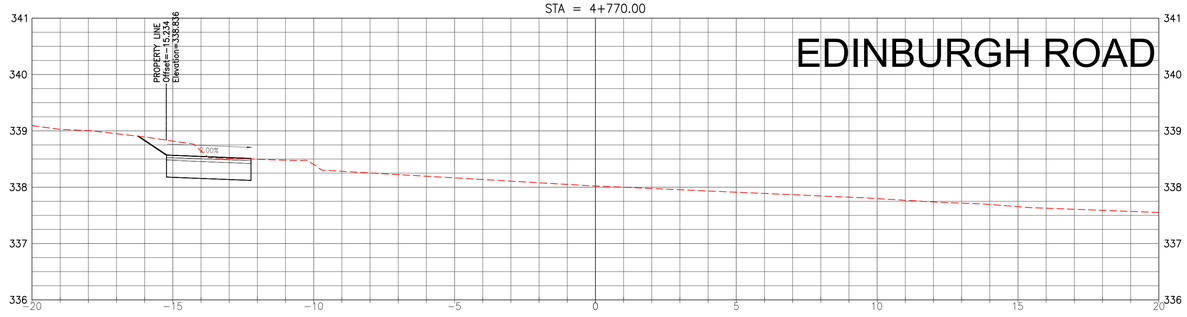

STA = 4+760.00

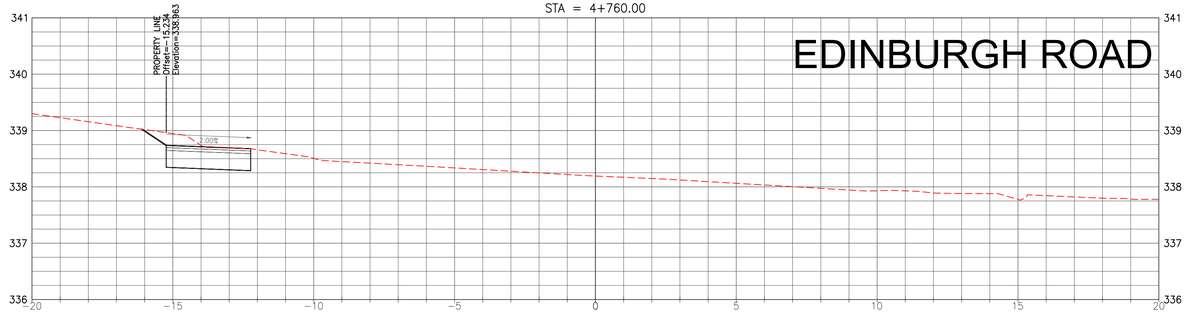

2X VERTICAL EXAGGERATION

CITY OF Guelph
ENGINEERING SERVICES

Cross Sections

FILE No. IBIGROUP 117734
DRAWN BY Dan Roethel
DATE May 12, 2020
SCALE HORIZ. 1:100 VERT 1:40
FILE J:\117734_GordonSt_EA\7.0_Production\7.3_Design\04_Civil\117734CORRIDOR-modified xsections.dwg

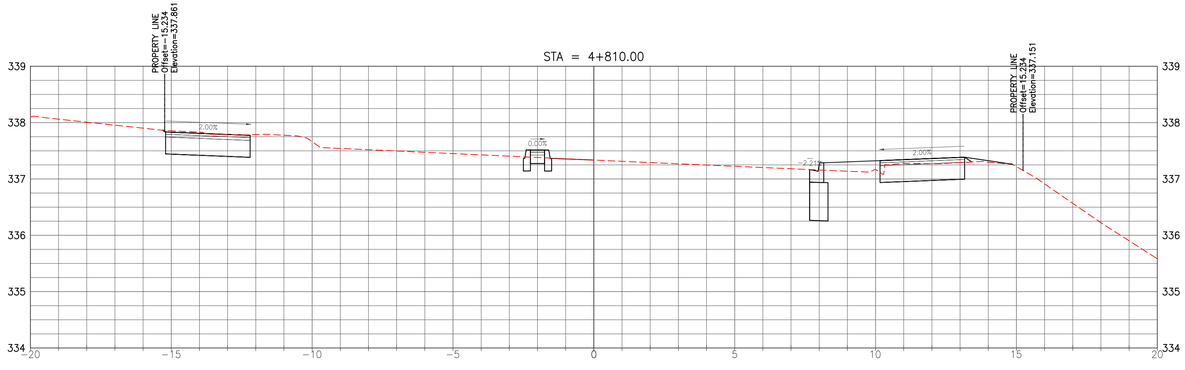

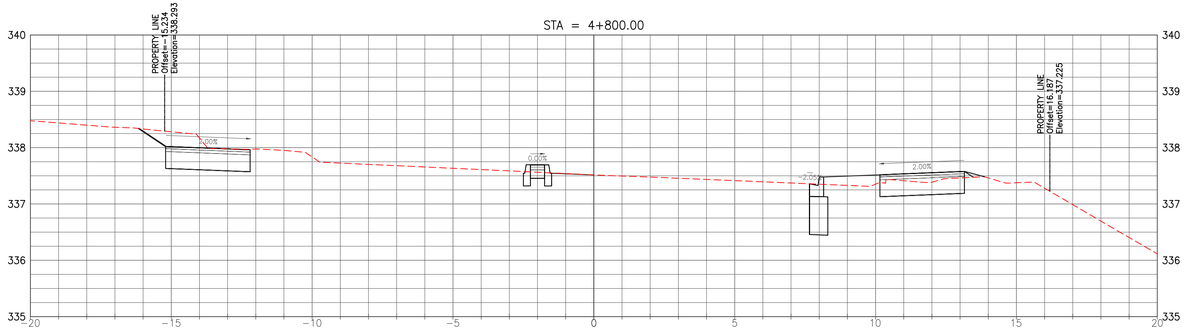

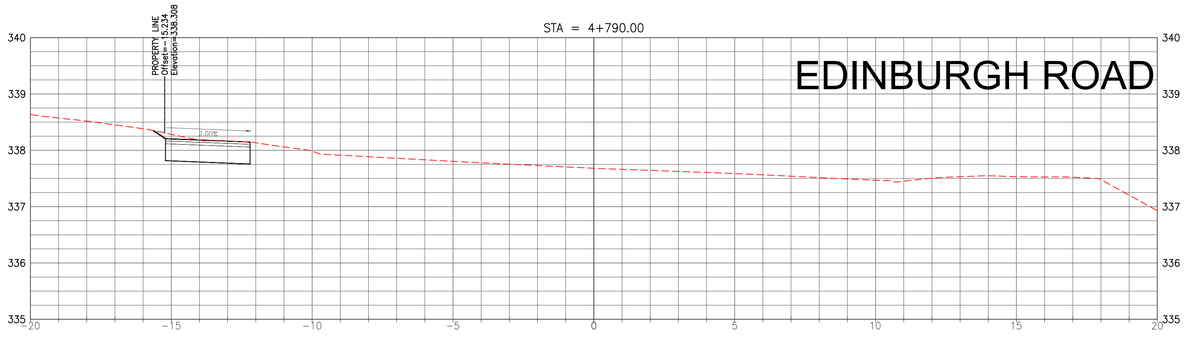

EDINBURGH ROAD

2X VERTICAL EXAGGERATION

CITY OF Guelph
ENGINEERING SERVICES

Cross Sections

FILE No.	IBIGROUP 117734
DRAWN BY	Dan Roethel
DATE	May 12, 2020
SCALE	HORIZ: 1:100 VERT 1:40
FILE	J:\117734_GordonSt_EA\7.0_Production\7.3_Design\04_Civil\117734CORRIDOR-modified xsections.dwg

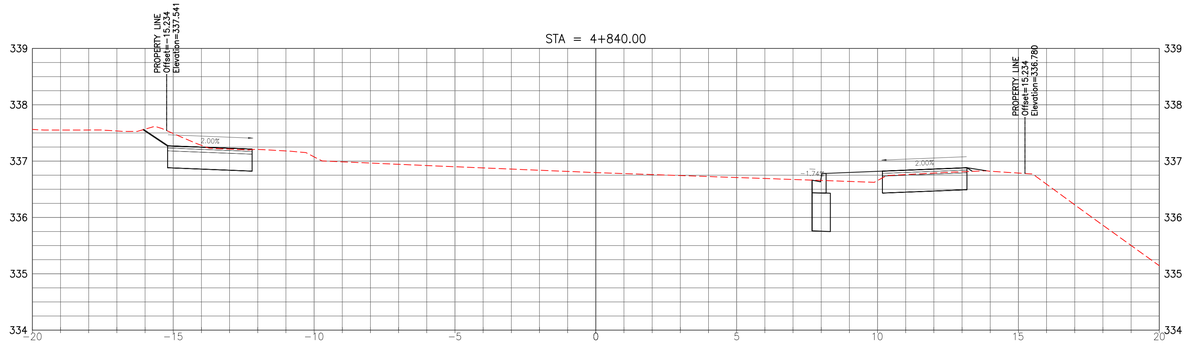

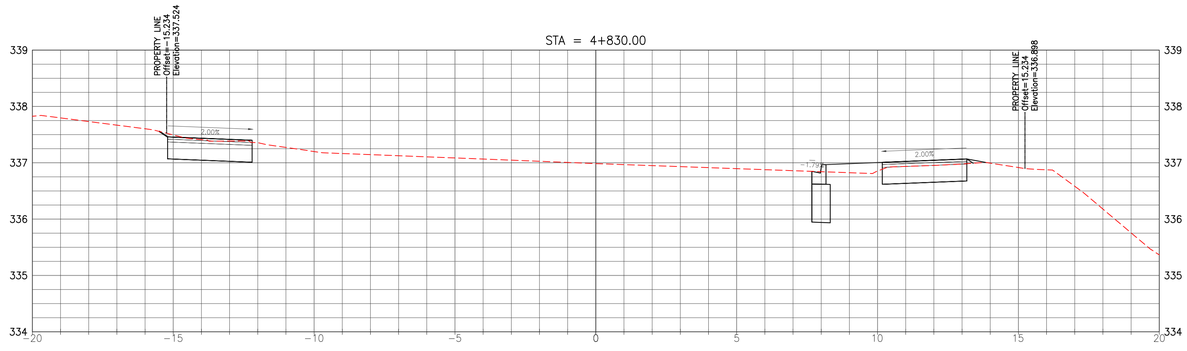

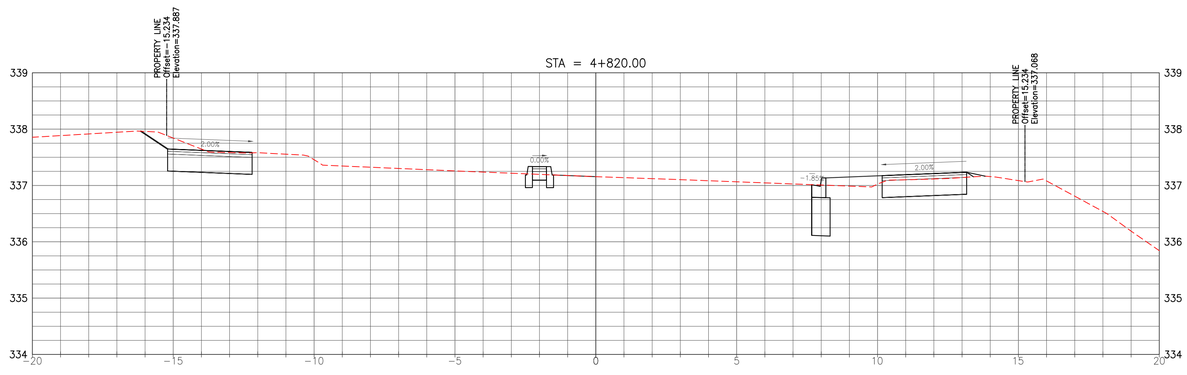

2X VERTICAL EXAGGERATION

ENGINEERING SERVICES

Cross Sections

FILE No.	IBIGROUP 117734
DRAWN BY	Dan Roethel
DATE	May 12, 2020
SCALE	HORIZ: 1:100 VERT 1:40
FILE	J:\117734_GordonSt_EA\7.0_Production\7.3_Design\04_Civil\117734CORRIDOR-modified xsections.dwg

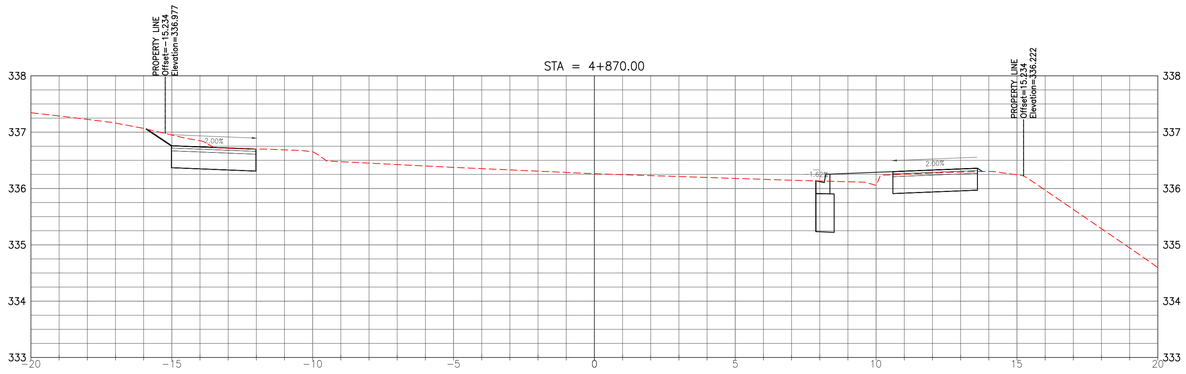

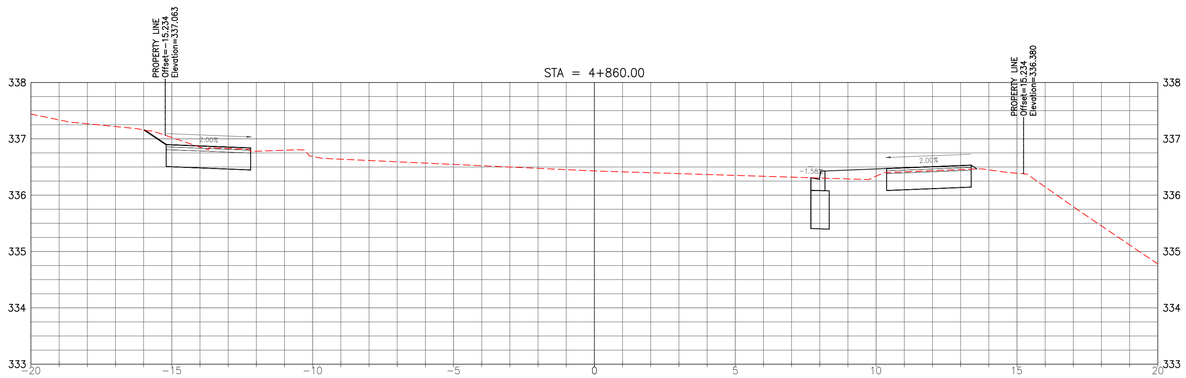

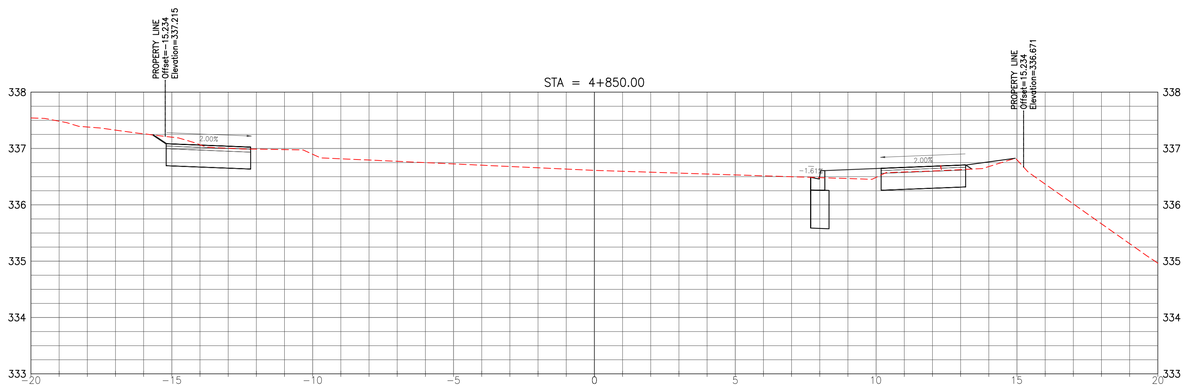

2X VERTICAL EXAGGERATION

CITY OF Guelph
ENGINEERING SERVICES

Cross Sections

FILE No.	IBIGROUP 117734
DRAWN BY	Dan Roethel
DATE	May 12, 2020
SCALE	HORIZ: 1:100 VERT 1:40
FILE	J:\117734_GordonSt_EA\7.0_Production\7.3_Design\04_Civil\117734CORRIDOR-modified xsections.dwg

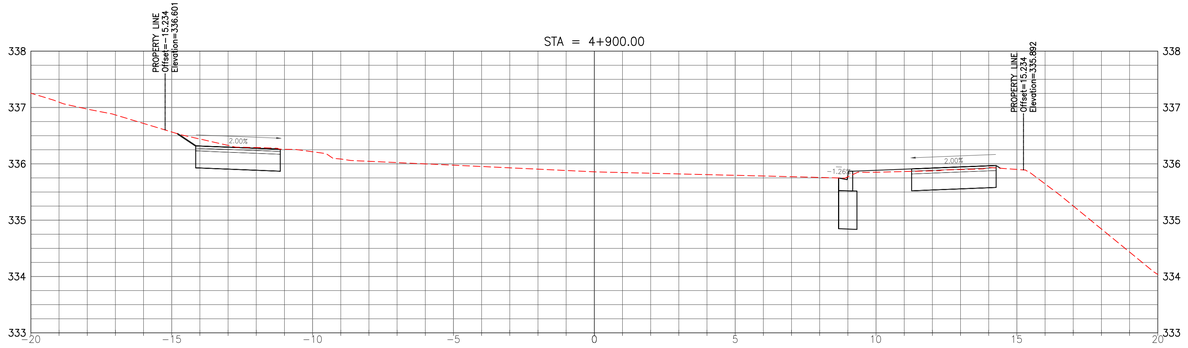

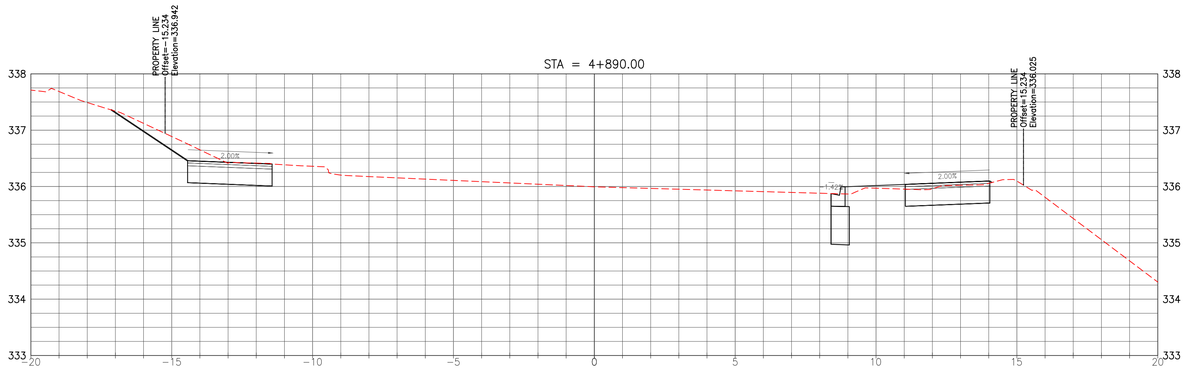

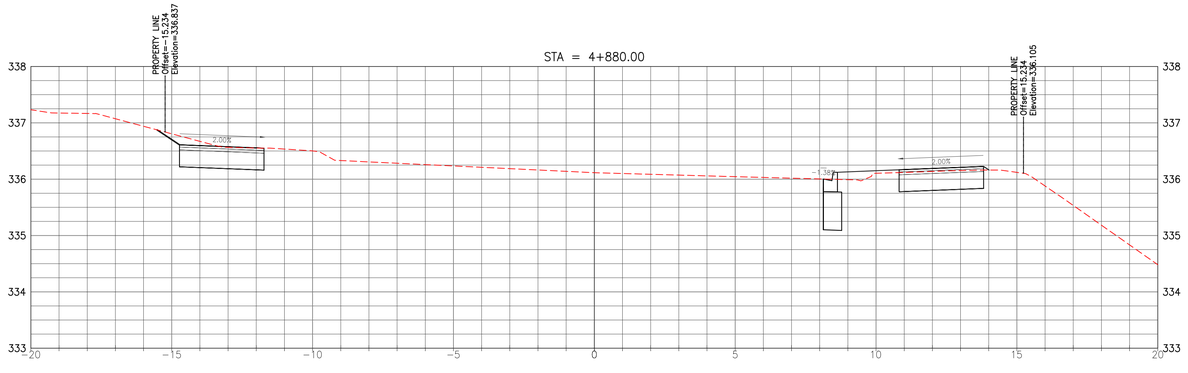

2X VERTICAL EXAGGERATION

ENGINEERING SERVICES

Cross Sections

FILE No.	IBIGROUP 117734
DRAWN BY	Dan Roethel
DATE	May 12, 2020
SCALE	HORIZ: 1:100 VERT 1:40
FILE	J:\117734_GordonSt_EA\7.0_Production\7.3_Design\04_Civil\117734CORRIDOR-modified xsections.dwg

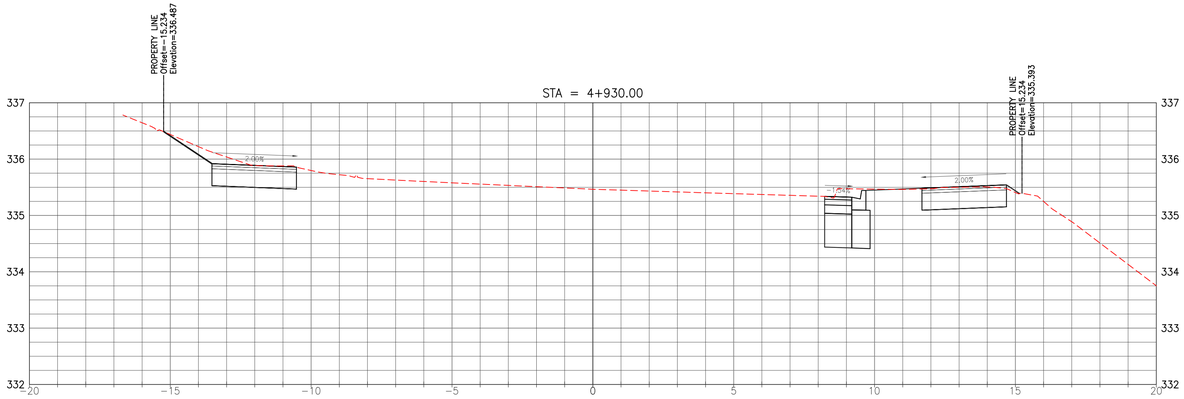

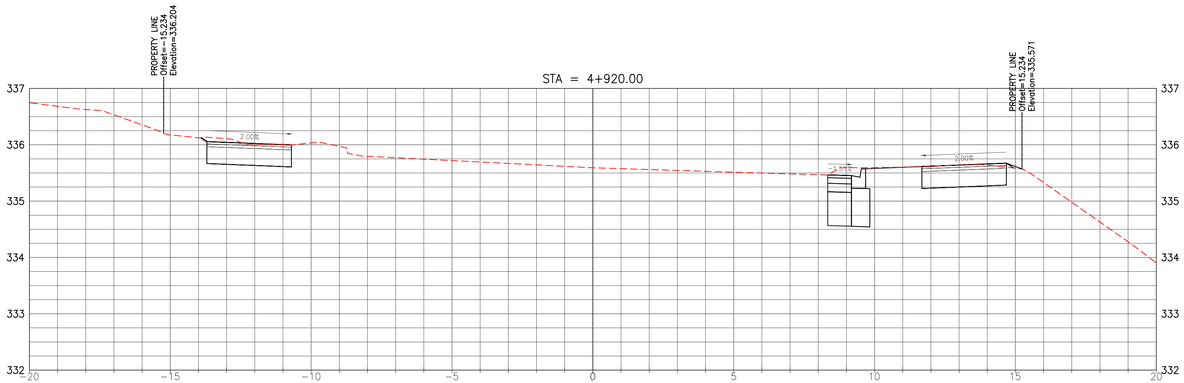

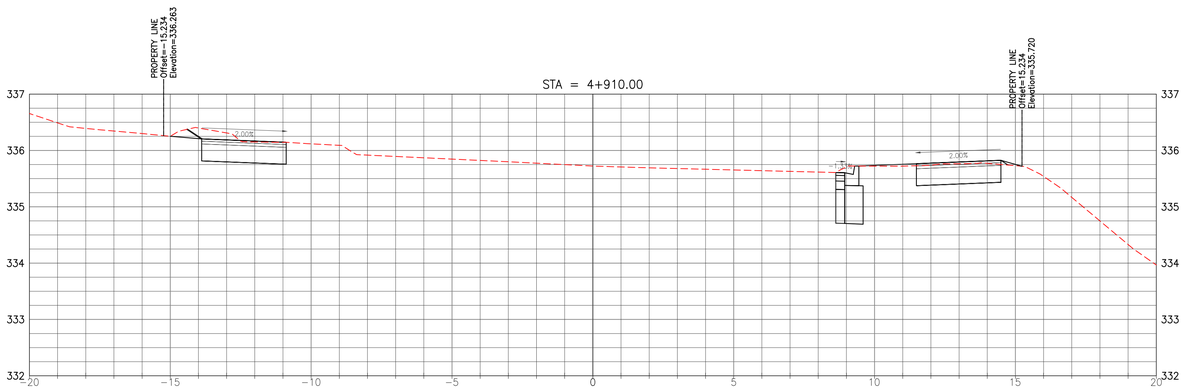

2X VERTICAL EXAGGERATION

CITY OF Guelph
ENGINEERING SERVICES

Cross Sections

FILE No.	IBIGROUP 117734
DRAWN BY	Dan Roethel
DATE	May 12, 2020
SCALE	HORIZ: 1:100 VERT 1:40
FILE	J:\117734_GordonSt_EA\7.0_Production\7.3_Design\04_Civil\117734CORRIDOR-modified xsections.dwg

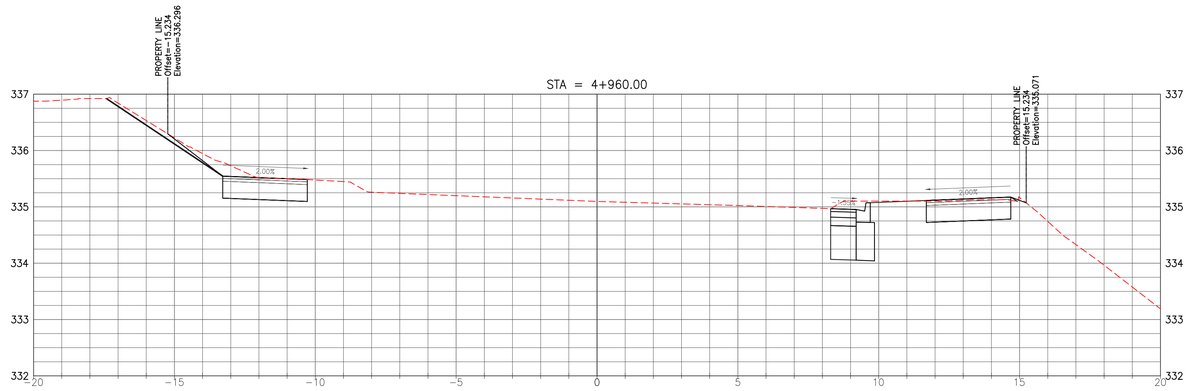

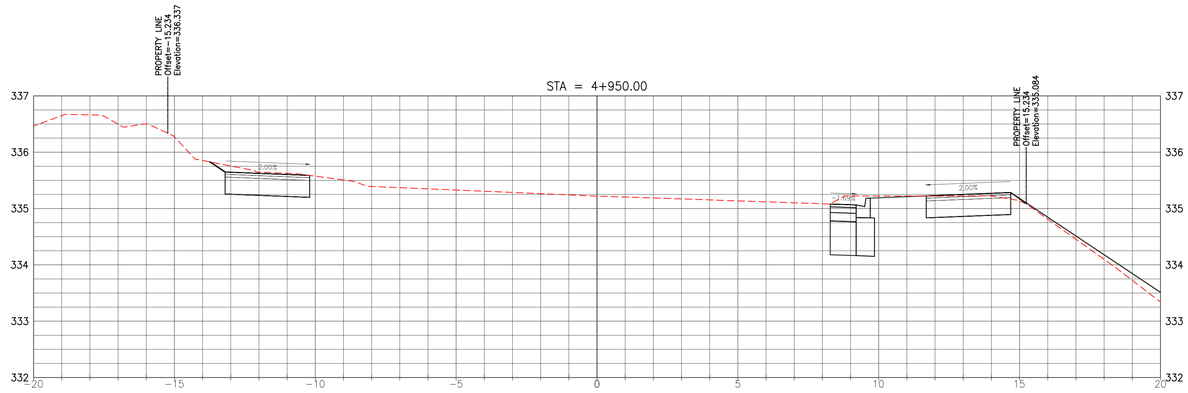

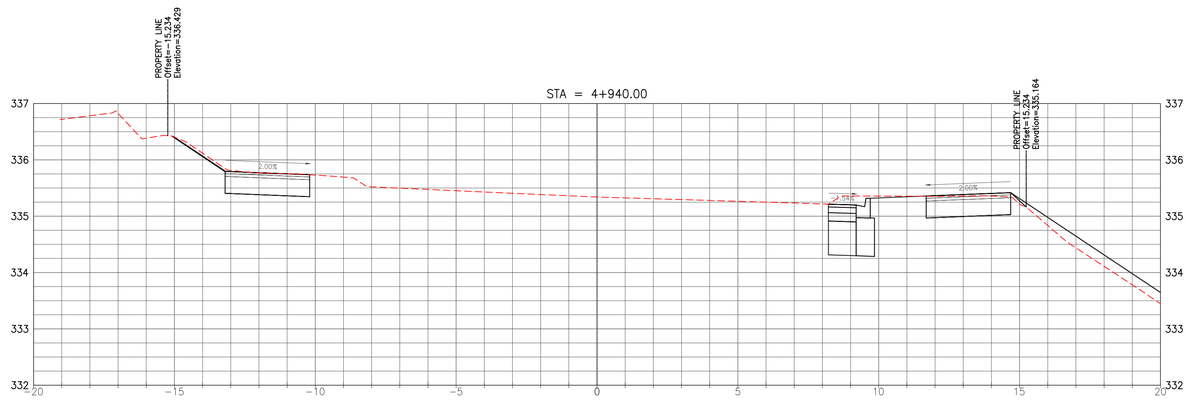

2X VERTICAL EXAGGERATION

CITY OF Guelph
ENGINEERING SERVICES

Cross Sections

FILE No.	IBIGROUP 117734
DRAWN BY	Dan Roethel
DATE	May 12, 2020
SCALE	HORIZ. 1:100 VERT 1:40
FILE	J:\117734_GordonSt_EA\7.0_Production\7.3_Design\04_Civil\117734CORRIDOR-modified xsections.dwg

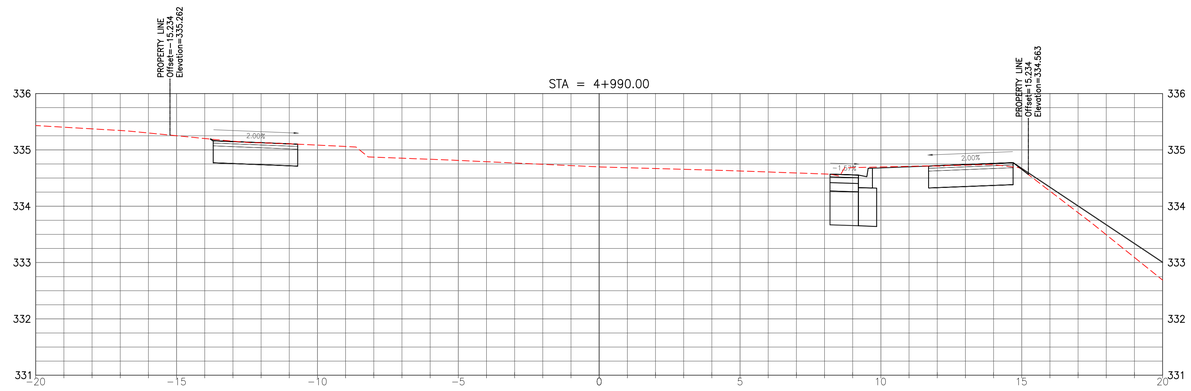

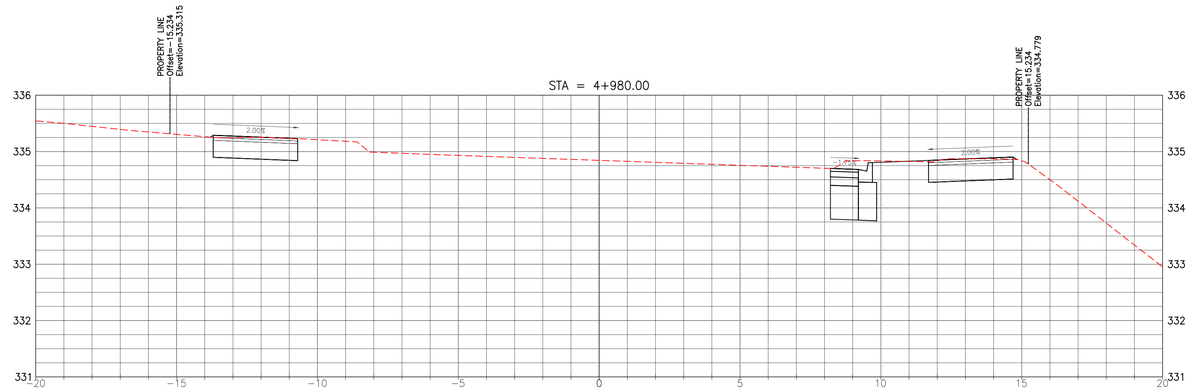

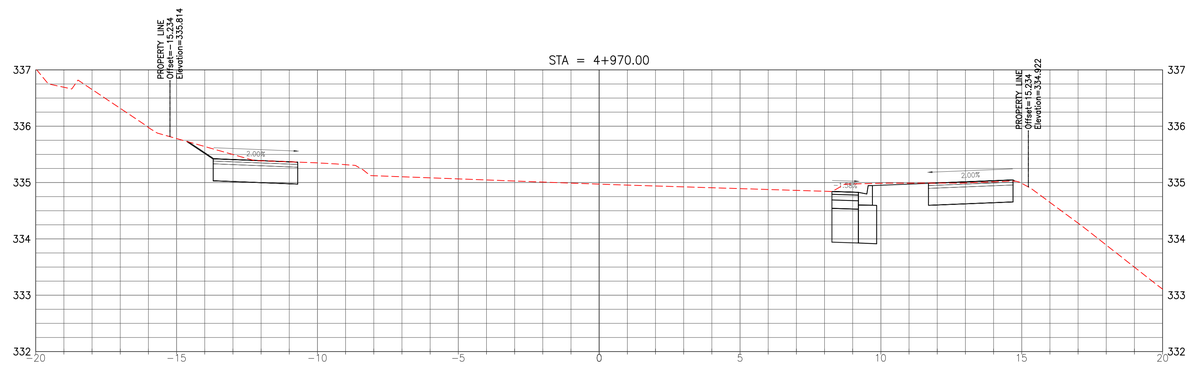

2X VERTICAL EXAGGERATION

CITY OF Guelph
ENGINEERING SERVICES

Cross Sections

FILE No.	IBIGROUP 117734
DRAWN BY	Dan Roethel
DATE	May 12, 2020
SCALE	HORIZ: 1:100 VERT 1:40
FILE	J:\117734_GordonSt_EA\7.0_Production\7.3_Design\04_Civil\117734CORRIDOR-modified xsections.dwg

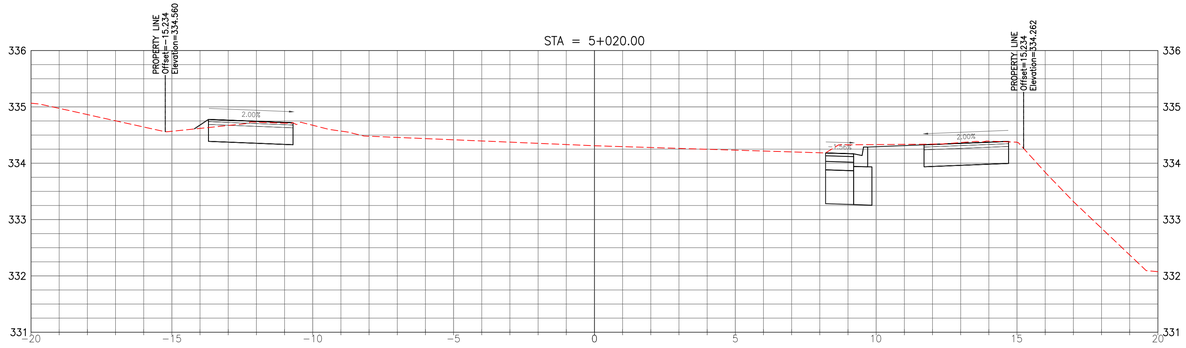

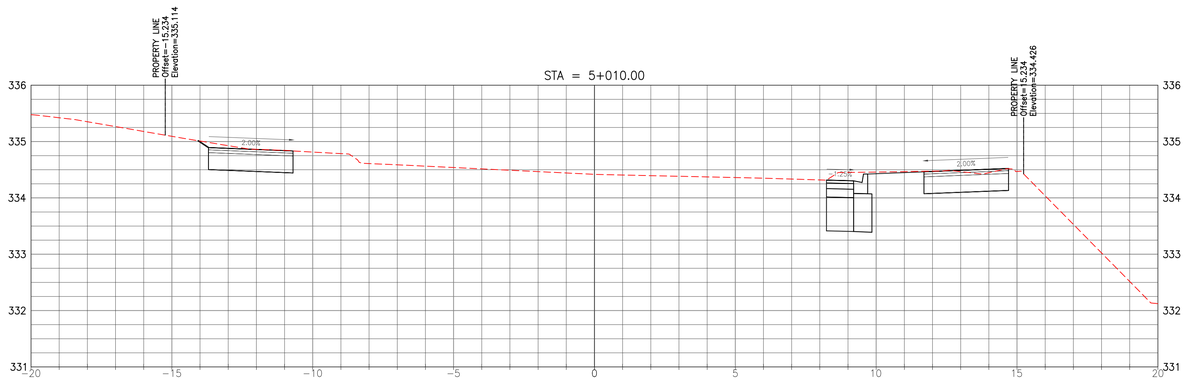

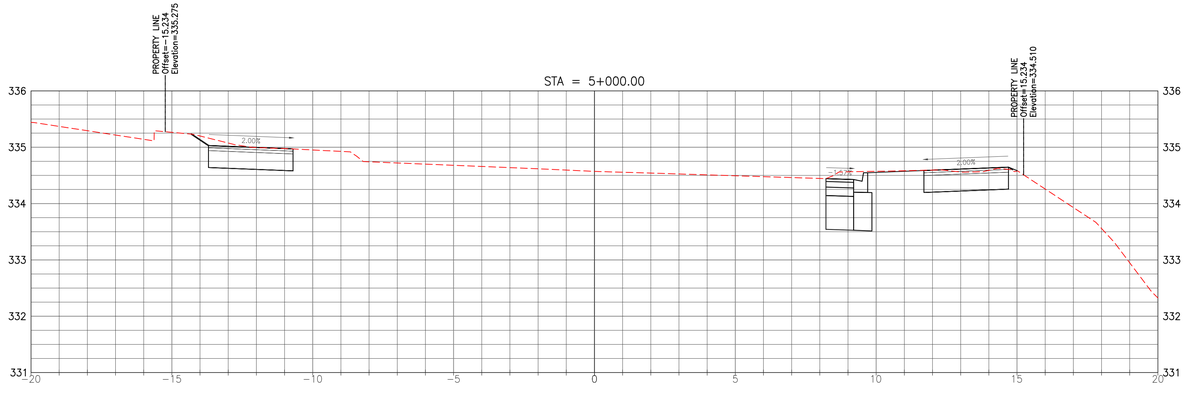

2X VERTICAL EXAGGERATION

CITY OF Guelph
ENGINEERING SERVICES

Cross Sections

FILE No.	IBIGROUP 117734
DRAWN BY	Dan Roethel
DATE	May 12, 2020
SCALE	HORIZ: 1:100 VERT 1:40
FILE	J:\117734_GordonSt_EA\7.0_Production\7.3_Design\04_Civil\117734CORRIDOR-modified xsections.dwg

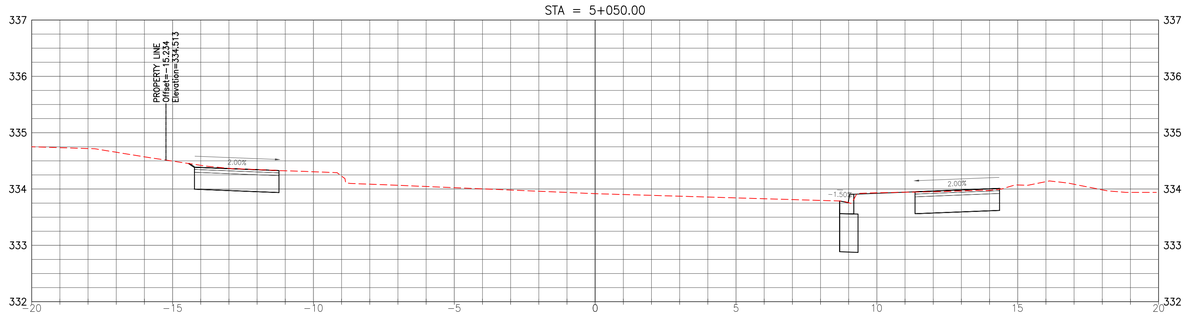

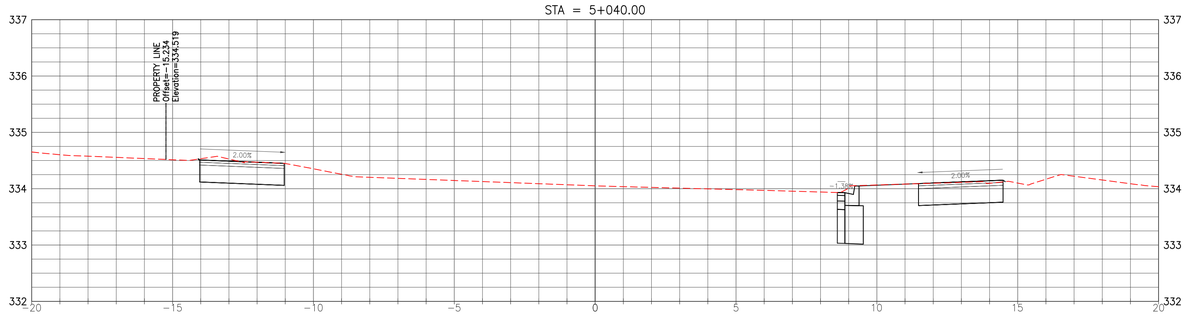

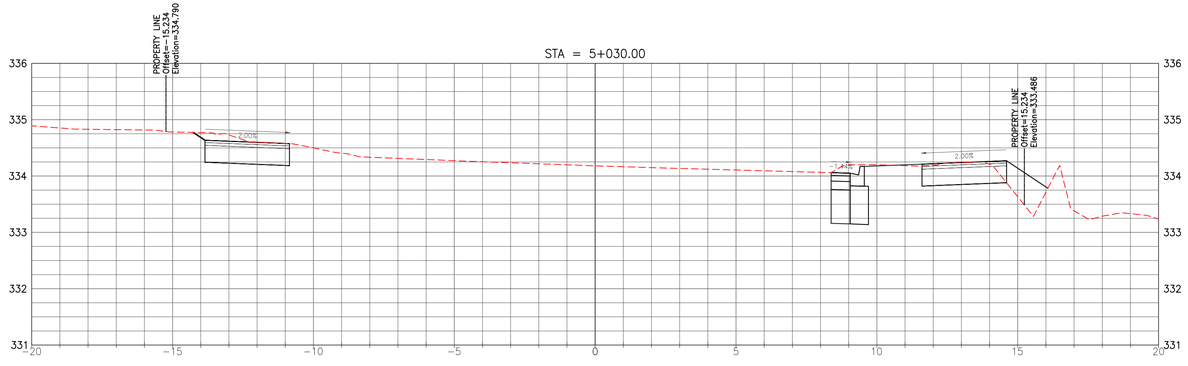

2X VERTICAL EXAGGERATION

CITY OF Guelph
ENGINEERING SERVICES

Cross Sections

FILE No.	IBIGROUP 117734
DRAWN BY	Dan Roethel
DATE	May 12, 2020
SCALE	HORIZ: 1:100 VERT 1:40
FILE	J:\117734_GordonSt_EA\7.0_Production\7.3_Design\04_Civil\117734CORRIDOR-modified xsections.dwg

STA = 5+080.00

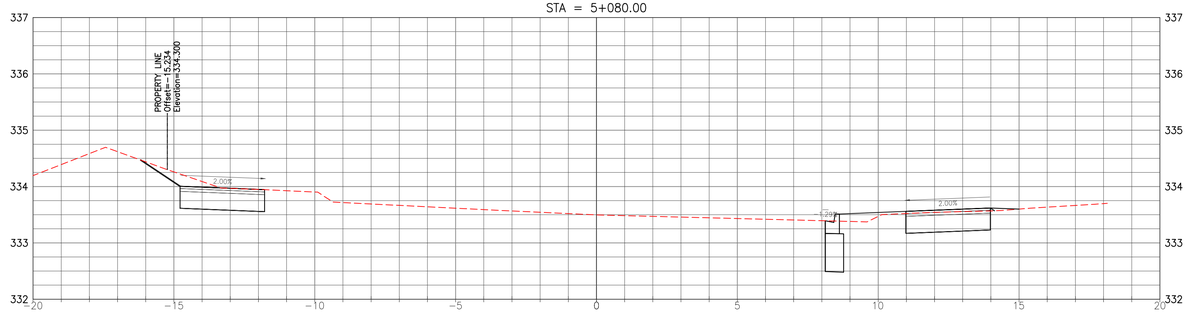

STA = 5+070.00

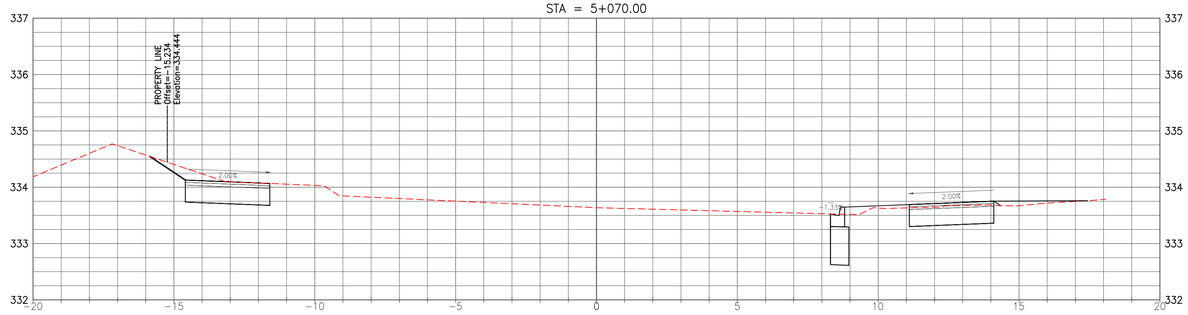

STA = 5+060.00

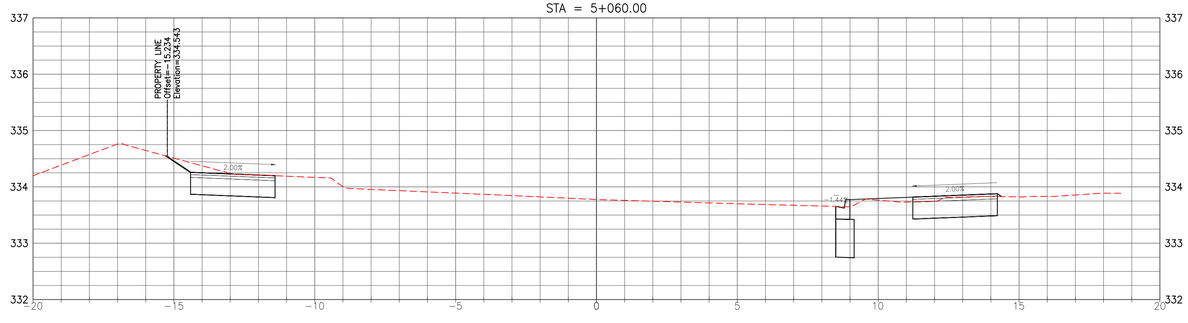

2X VERTICAL EXAGGERATION

ENGINEERING SERVICES

Cross Sections

FILE No.	IBIGROUP 117734
DRAWN BY	Dan Roethel
DATE	May 12, 2020
SCALE	HORIZ: 1:100 VERT 1:40
FILE	J:\117734_GordonSt_EA\7.0_Production\7.3_Design\04_Civil\117734CORRIDOR-modified xsections.dwg

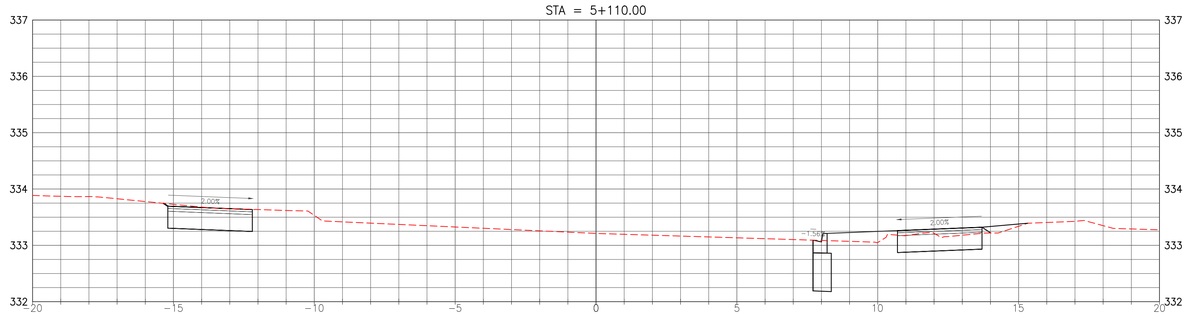

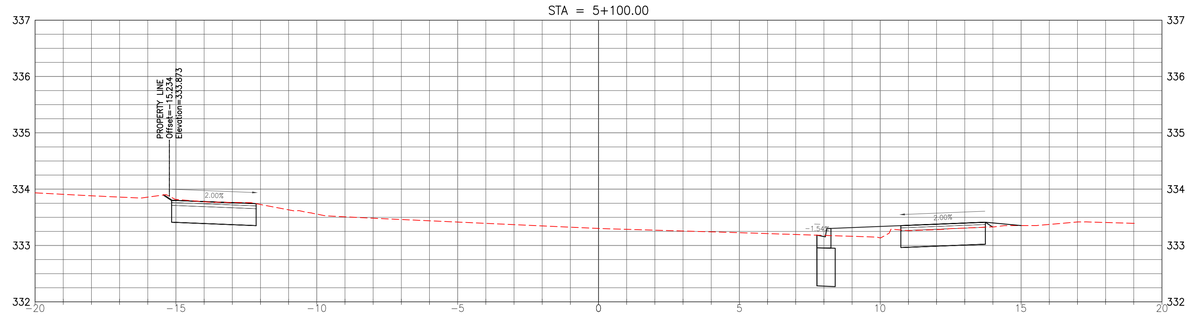

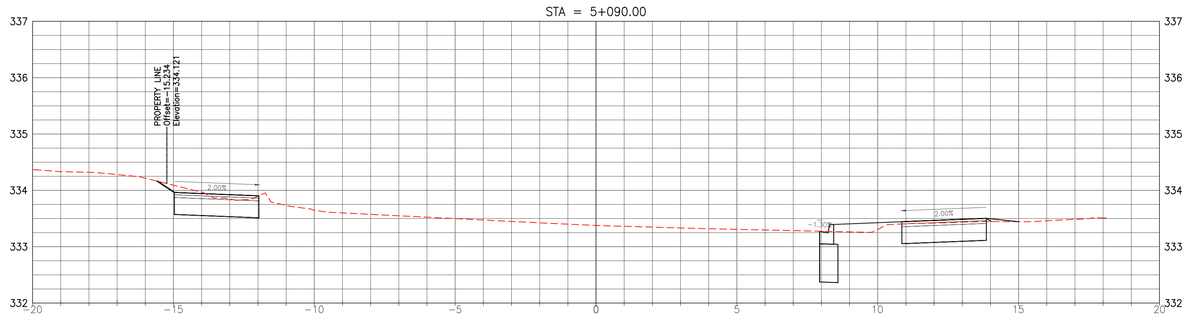

2X VERTICAL EXAGGERATION

ENGINEERING SERVICES

Cross Sections

FILE No.	IBIGROUP 117734
DRAWN BY	Dan Roethel
DATE	May 12, 2020
SCALE	HORIZ: 1:100 VERT 1:40
FILE	J:\117734_GordonSt_EA\7.0_Production\7.3_Design\04_Civil\117734CORRIDOR-modified xsections.dwg

STA = 5+140.00

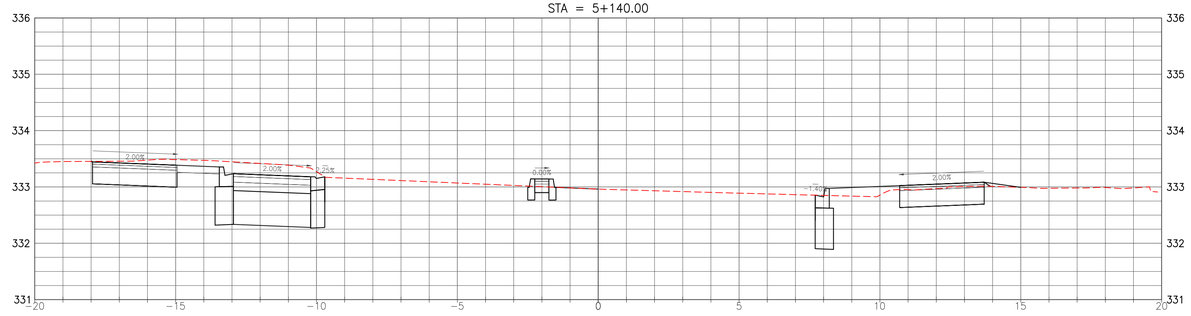

STA = 5+130.00

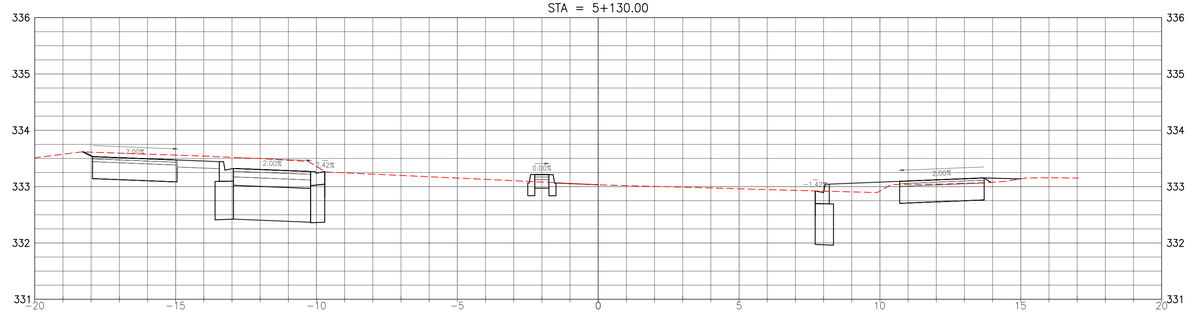

STA = 5+120.00

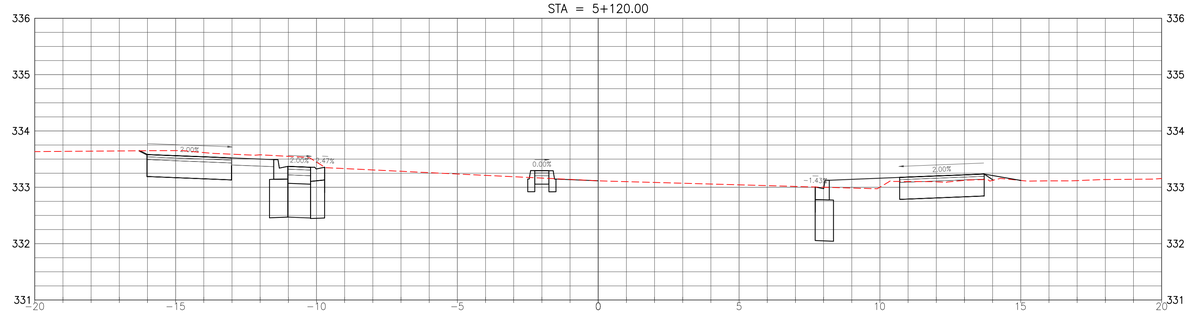

2X VERTICAL EXAGGERATION

CITY OF Guelph
ENGINEERING SERVICES

Cross Sections

FILE No.	IBIGROUP 117734
DRAWN BY	Dan Roethel
DATE	May 12, 2020
SCALE	HORIZ: 1:100 VERT 1:40
FILE	J:\117734_GordonSt_EA\7.0_Production\7.3_Design\04_Civil\117734CORRIDOR-modified xsections.dwg

STA = 5+170.00

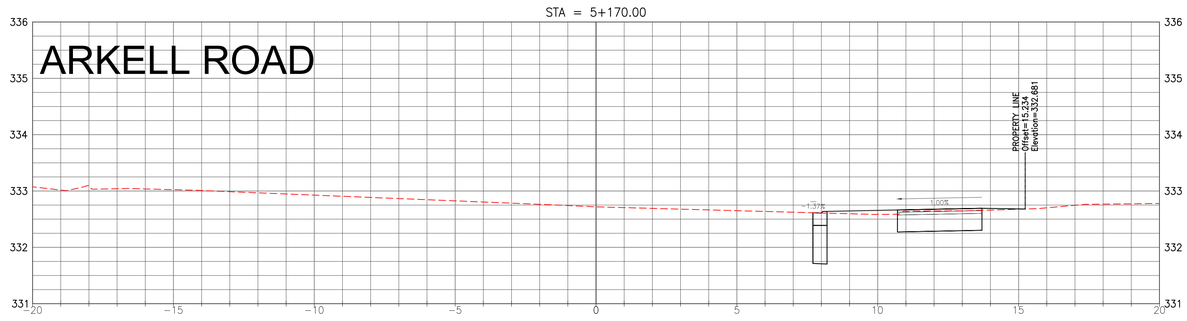

STA = 5+160.00

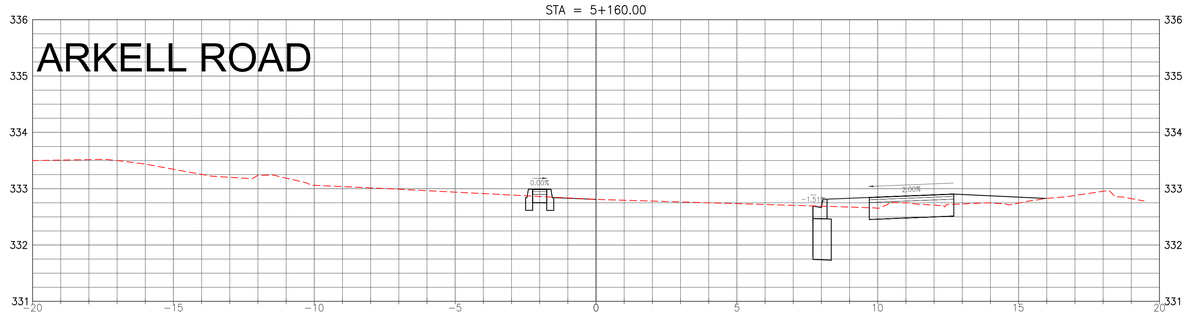

STA = 5+150.00

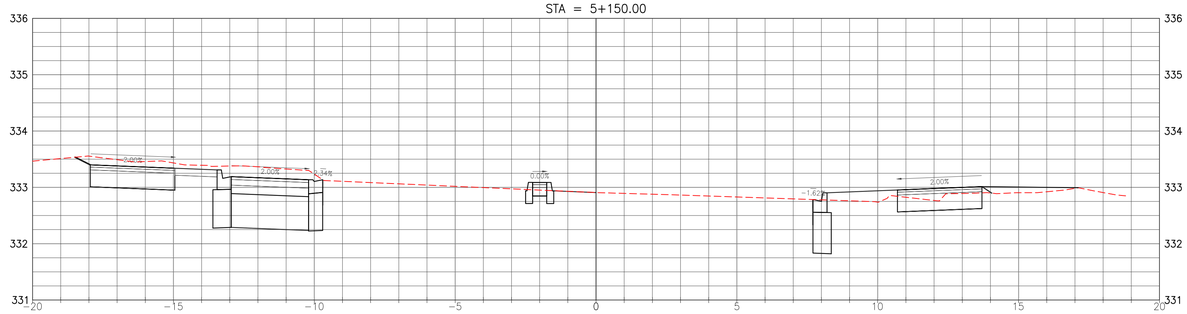

2X VERTICAL EXAGGERATION

CITY OF Guelph
ENGINEERING SERVICES

Cross Sections

FILE No.	IBIGROUP 117734
DRAWN BY	Dan Roethel
DATE	May 12, 2020
SCALE	HORIZ: 1:100 VERT 1:40
FILE	J:\117734_GordonSt_EA\7.0_Production\7.3_Design\04_Civil\117734CORRIDOR-modified xsections.dwg

STA = 5+200.00

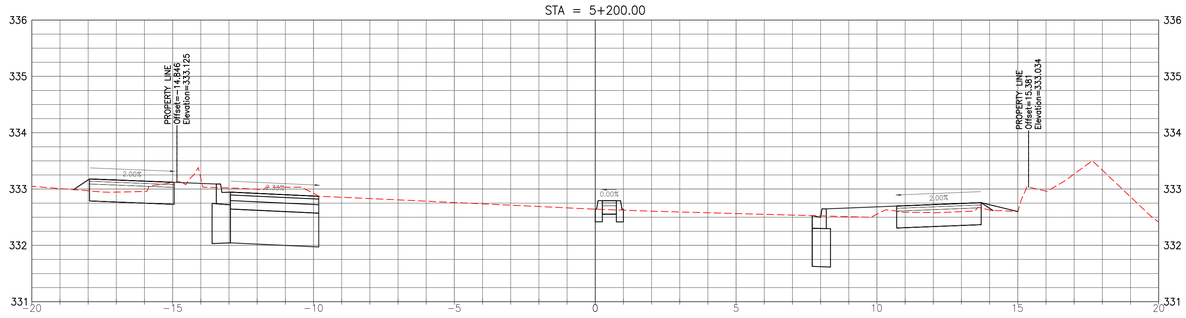

STA = 5+190.00

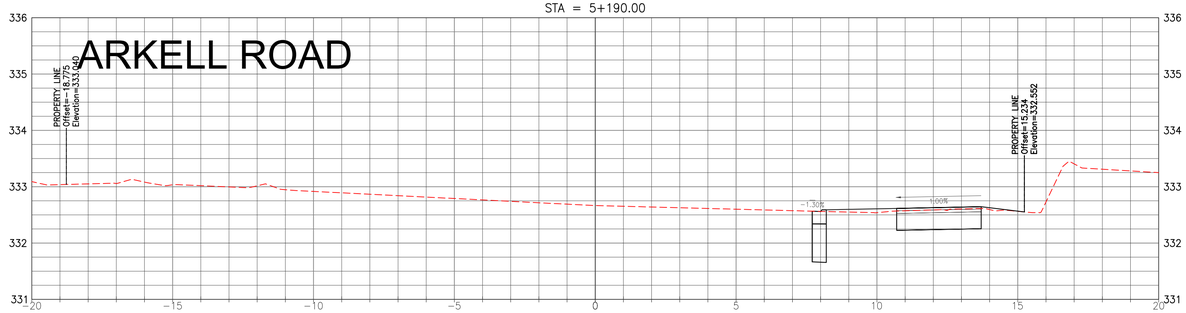

STA = 5+180.00

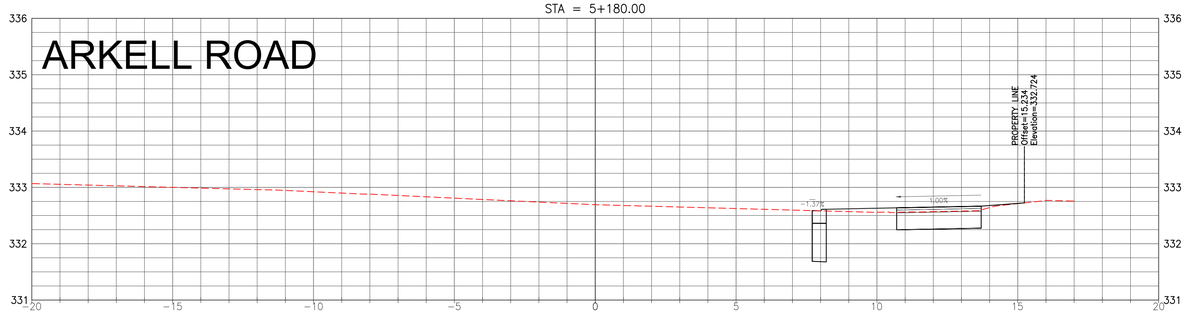

2X VERTICAL EXAGGERATION

CITY OF Guelph
ENGINEERING SERVICES

Cross Sections

FILE No. IBIGROUP 117734
DRAWN BY Dan Roethel
DATE May 12, 2020
SCALE HORIZ: 1:100 VERT 1:40
FILE J:\117734_GordonSt_EA\7.0_Production\7.3_Design\04_Civil\117734CORRIDOR-modified xsections.dwg

STA = 5+230.00

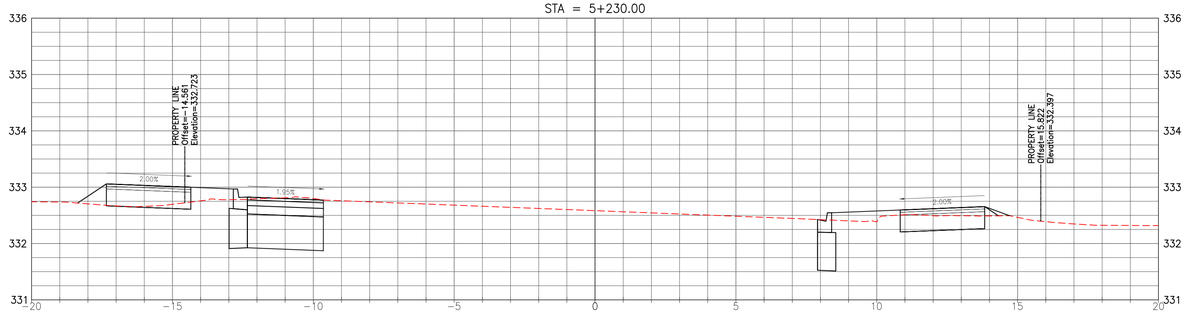

STA = 5+220.00

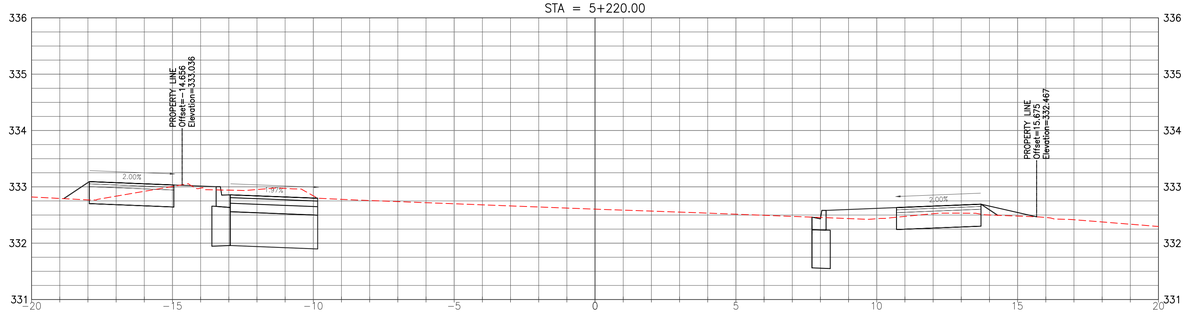

STA = 5+210.00

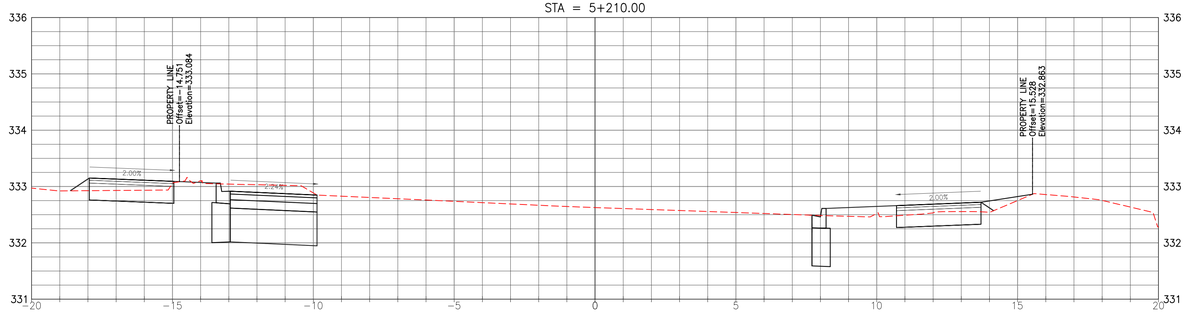

2X VERTICAL EXAGGERATION

CITY OF Guelph
ENGINEERING SERVICES

Cross Sections

FILE No.	IBIGROUP 117734
DRAWN BY	Dan Roethel
DATE	May 12, 2020
SCALE	HORIZ: 1:100 VERT 1:40
FILE	J:\117734_GordonSt_EA\7.0_Production\7.3_Design\04_Civil\117734CORRIDOR-modified xsections.dwg

STA = 5+260.00

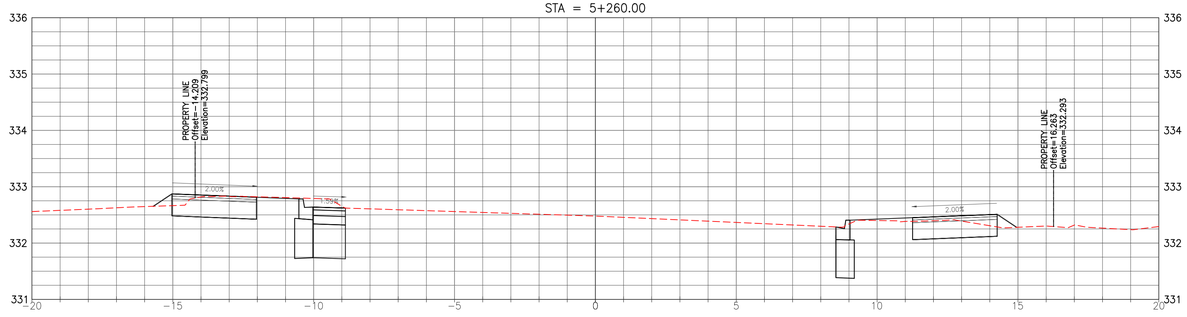

STA = 5+250.00

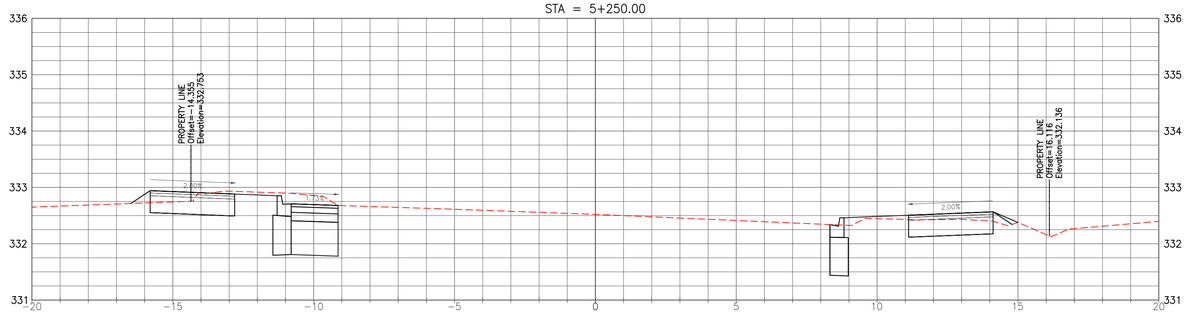

STA = 5+240.00

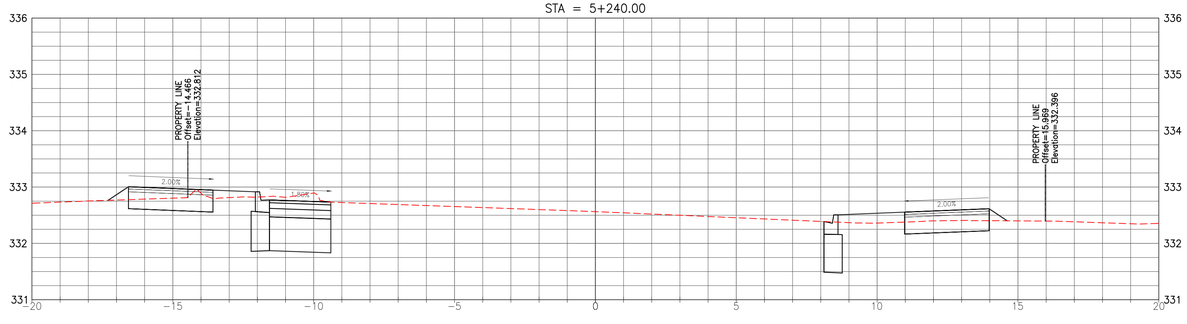

2X VERTICAL EXAGGERATION

CITY OF Guelph
ENGINEERING SERVICES

Cross Sections

FILE No.	IBIGROUP 117734
DRAWN BY	Dan Roethel
DATE	May 12, 2020
SCALE	HORIZ: 1:100 VERT 1:40
FILE	J:\117734_GordonSt_EA\7.0_Production\7.3_Design\04_Civil\117734CORRIDOR-modified xsections.dwg

STA = 5+290.00

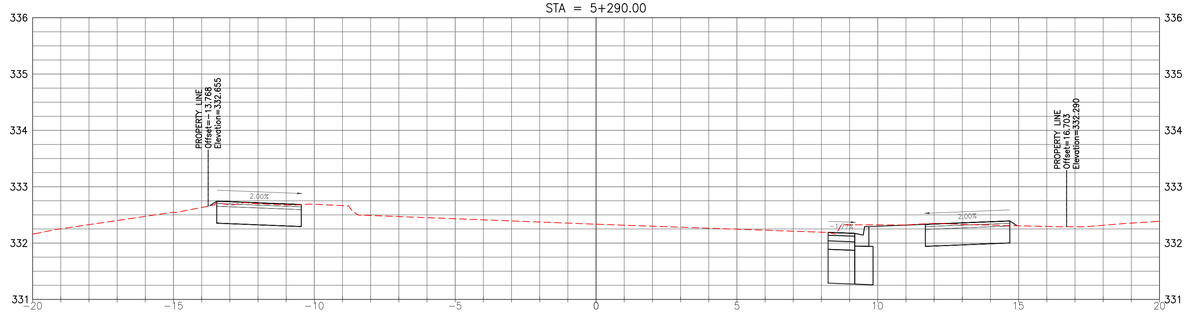

STA = 5+280.00

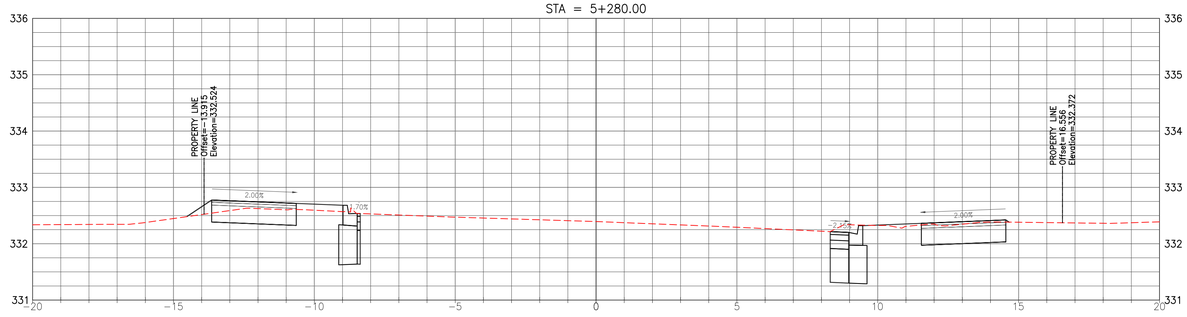

STA = 5+270.00

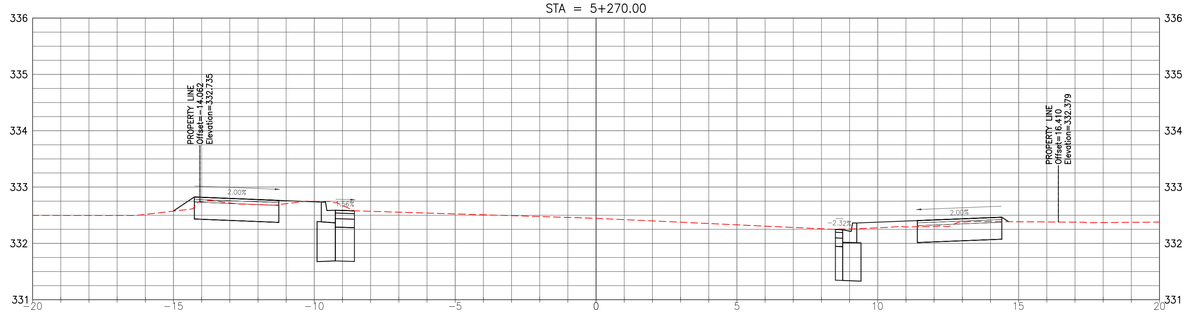

2X VERTICAL EXAGGERATION

CITY OF Guelph
ENGINEERING SERVICES

Cross Sections

FILE No.	IBIGROUP 117734
DRAWN BY	Dan Roethel
DATE	May 12, 2020
SCALE	HORIZ: 1:100 VERT 1:40
FILE	J:\117734_GordonSt_EA\7.0_Production\7.3_Design\04_Civil\117734CORRIDOR-modified xsections.dwg

STA = 5+320.00

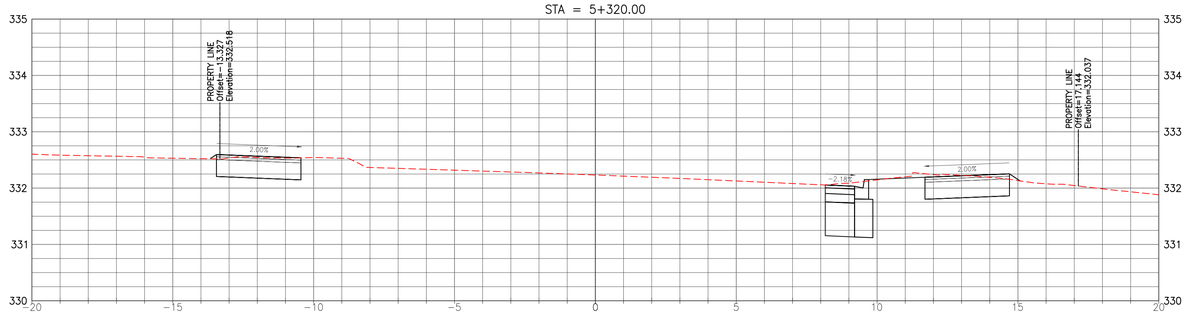

STA = 5+310.00

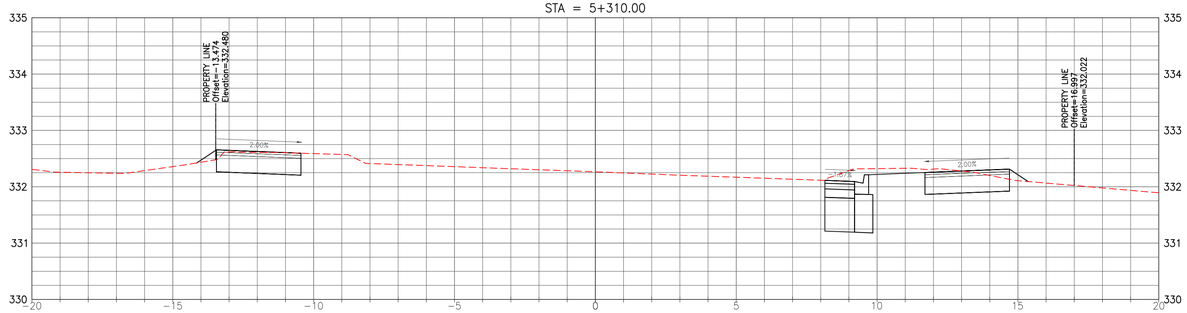

STA = 5+300.00

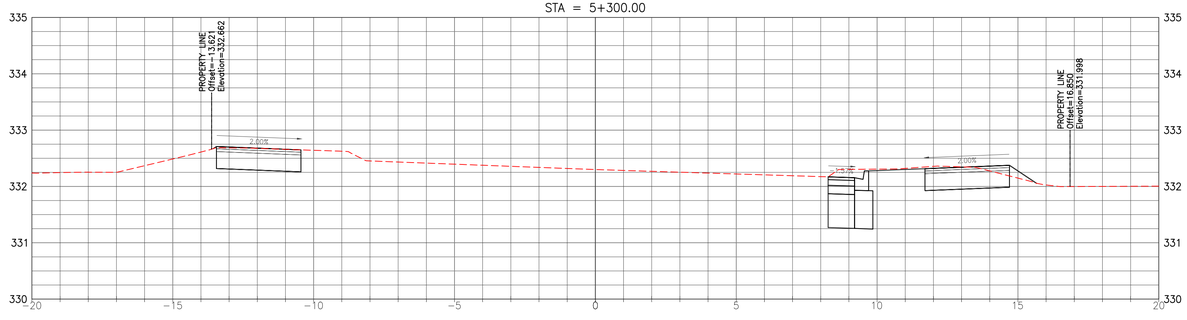

2X VERTICAL EXAGGERATION

CITY OF Guelph
ENGINEERING SERVICES

Cross Sections

FILE No.	IBIGROUP 117734
DRAWN BY	Dan Roethel
DATE	May 12, 2020
SCALE	HORIZ: 1:100 VERT 1:40
FILE	J:\117734_GordonSt_EA\7.0_Production\7.3_Design\04_Civil\117734CORRIDOR-modified xsections.dwg

STA = 5+350.00

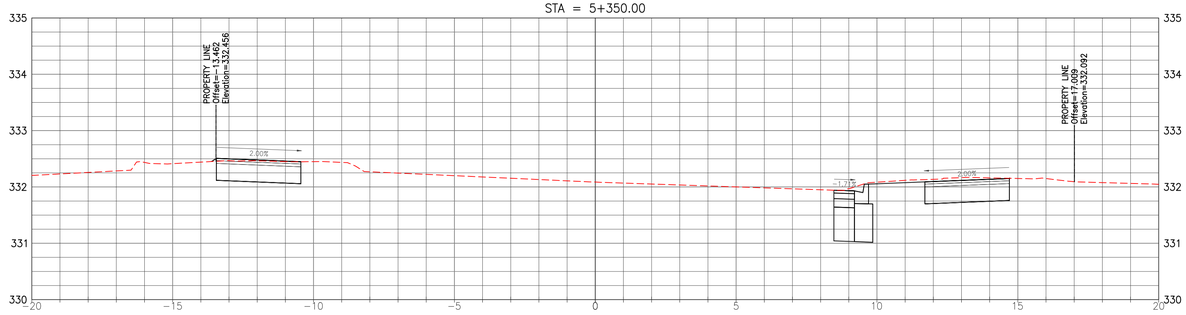

STA = 5+340.00

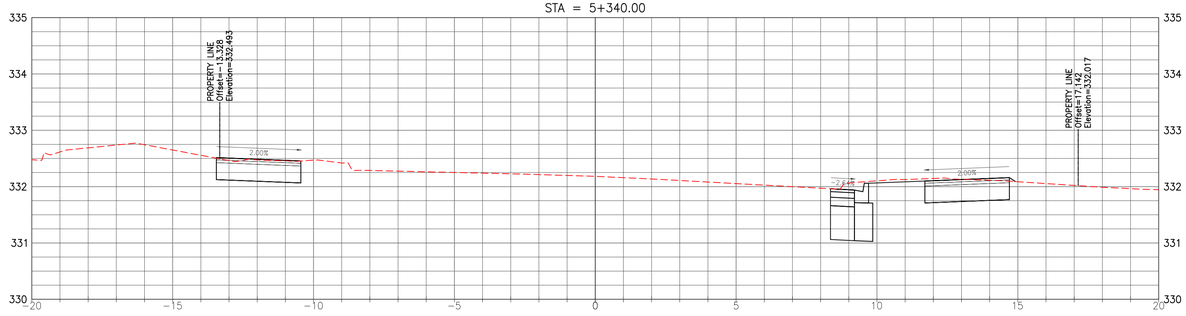

STA = 5+330.00

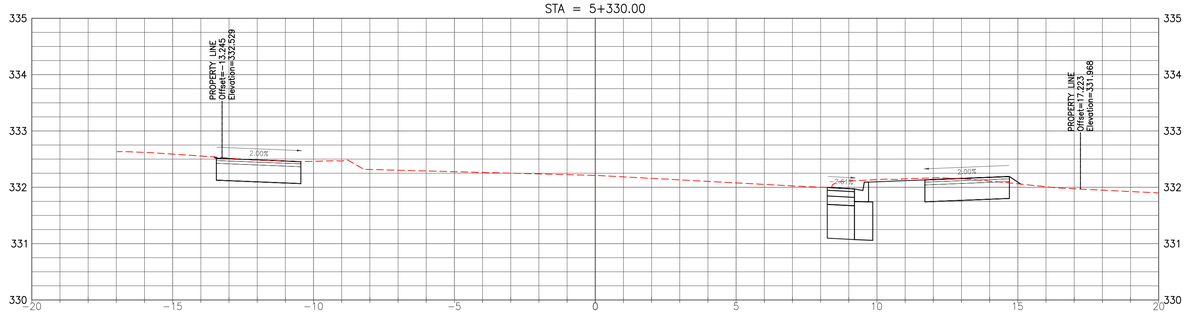

2X VERTICAL EXAGGERATION

ENGINEERING SERVICES

Cross Sections

FILE No.	IBIGROUP 117734
DRAWN BY	Dan Roethel
DATE	May 12, 2020
SCALE	HORIZ: 1:100 VERT 1:40
FILE	J:\117734_GordonSt_EA\7.0_Production\7.3_Design\04_Civil\117734CORRIDOR-modified xsections.dwg

STA = 5+380.00

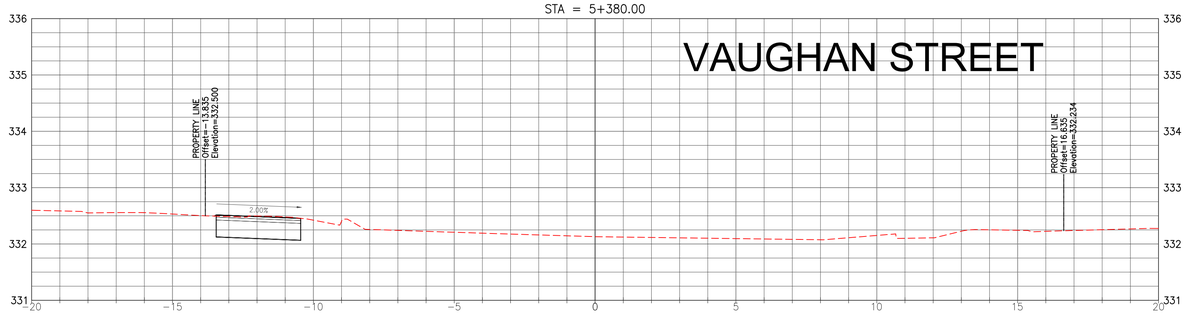

STA = 5+370.00

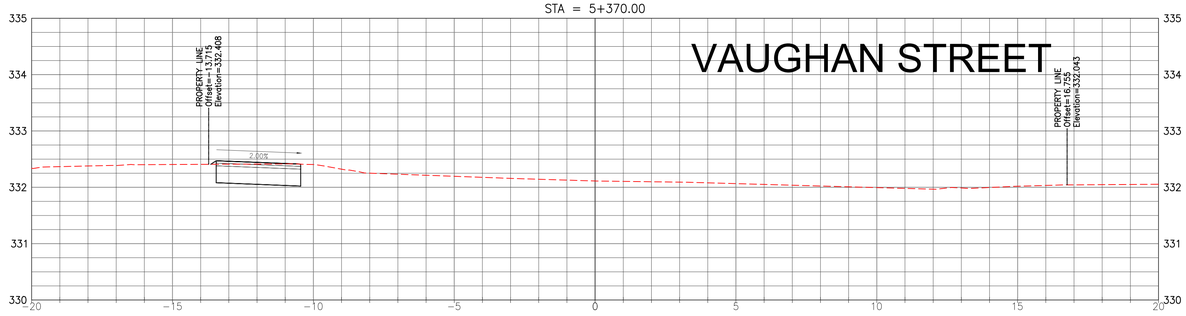

STA = 5+360.00

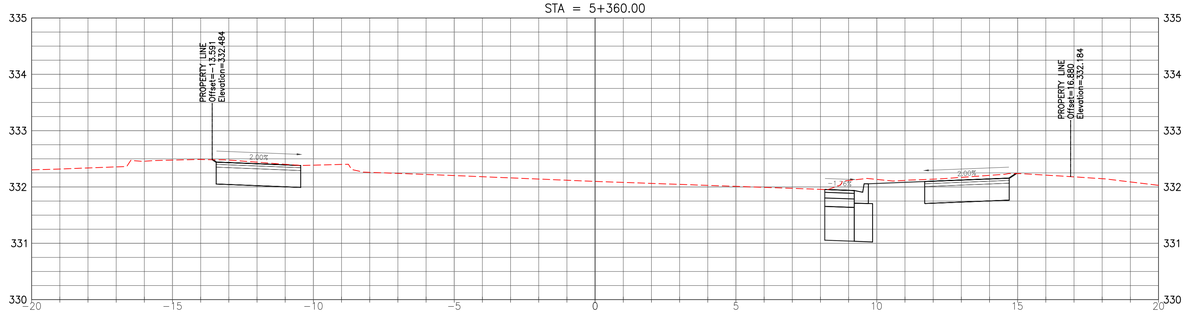

2X VERTICAL EXAGGERATION

CITY OF Guelph
ENGINEERING SERVICES

Cross Sections

FILE No.	IBIGROUP 117734
DRAWN BY	Dan Roethel
DATE	May 12, 2020
SCALE	HORIZ: 1:100 VERT 1:40
FILE	J:\117734_GordonSt_EA\7.0_Production\7.3_Design\04_Civil\117734CORRIDOR-modified xsections.dwg

STA = 5+410.00

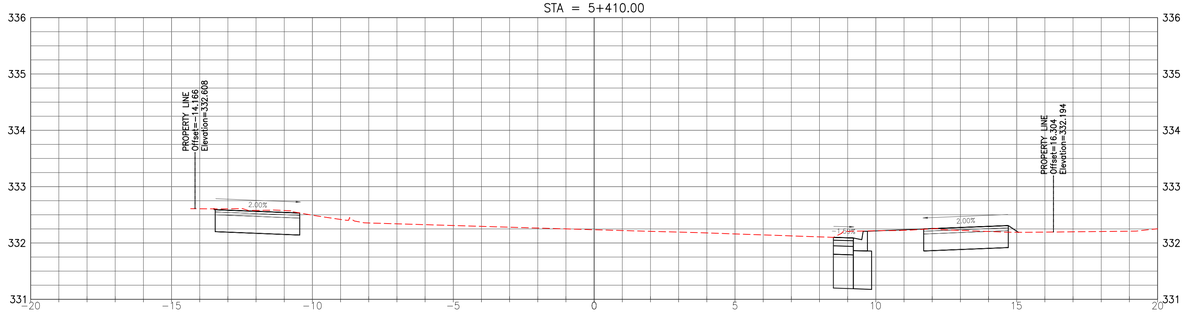

STA = 5+400.00

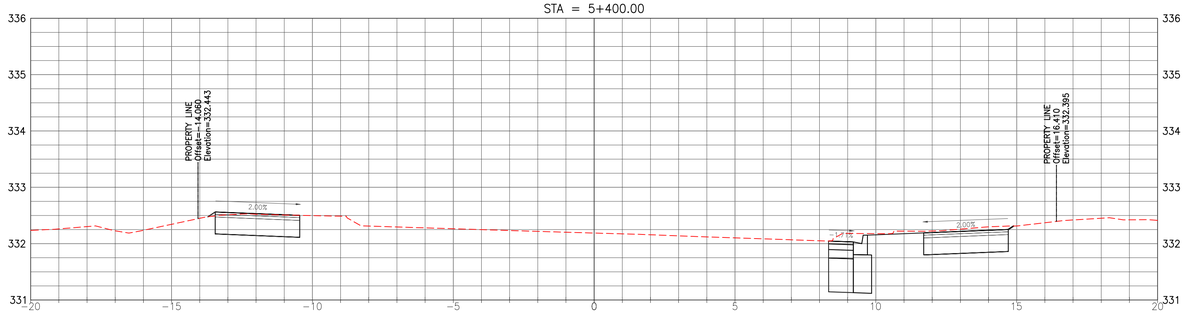

STA = 5+390.00

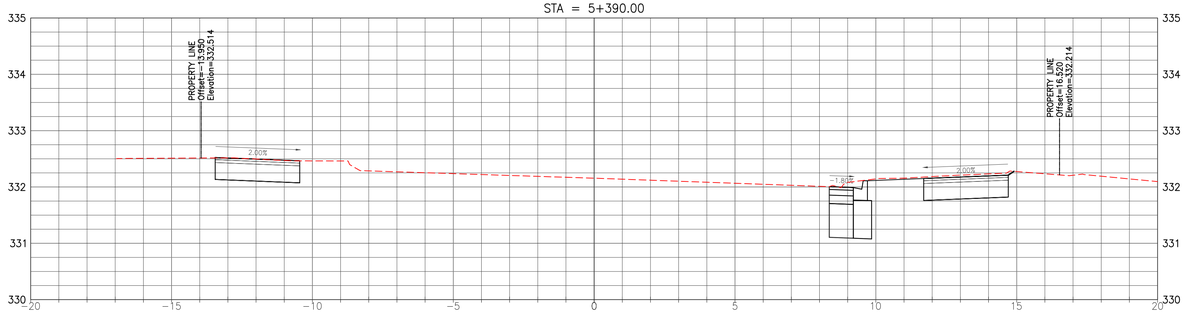

2X VERTICAL EXAGGERATION

CITY OF Guelph
ENGINEERING SERVICES

Cross Sections

FILE No.	IBIGROUP 117734
DRAWN BY	Dan Roethel
DATE	May 12, 2020
SCALE	HORIZ: 1:100 VERT 1:40
FILE	J:\117734_GordonSt_EA\7.0_Production\7.3_Design\04_Civil\117734CORRIDOR-modified xsections.dwg

STA = 5+440.00

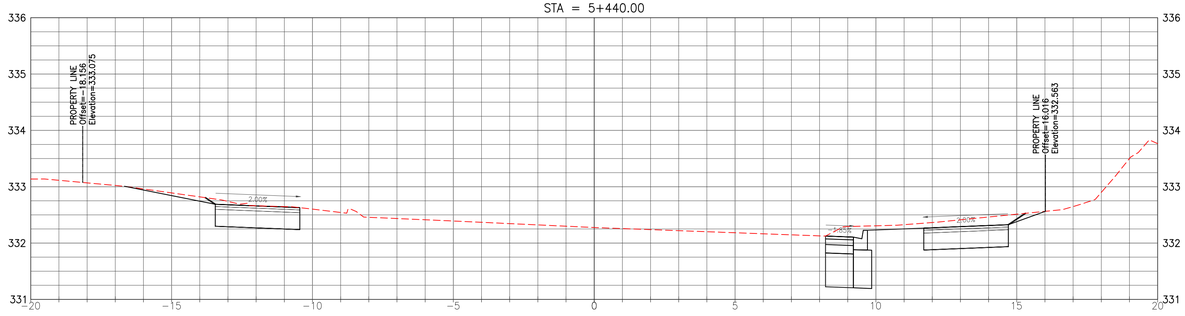

STA = 5+430.00

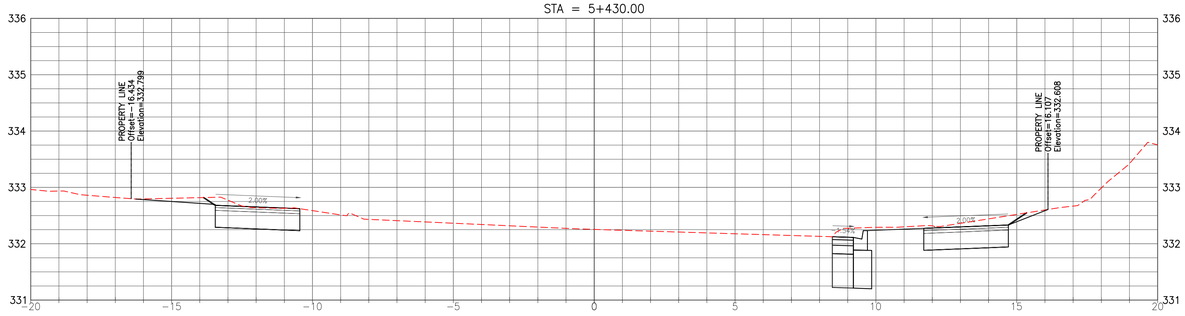

STA = 5+420.00

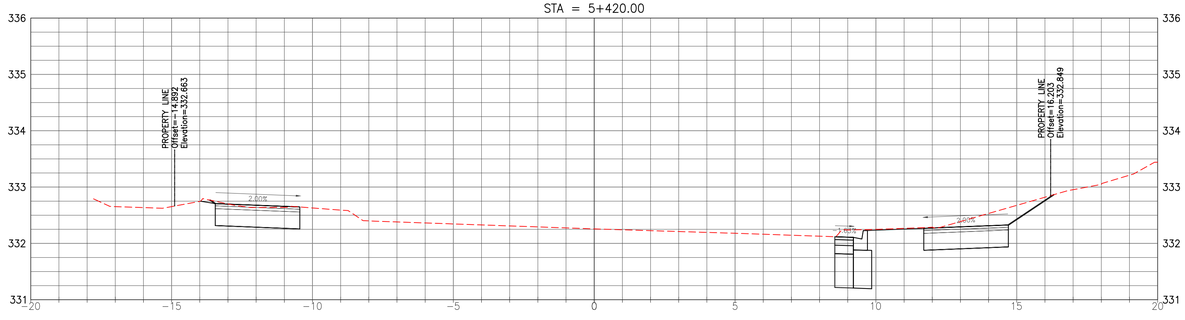

2X VERTICAL EXAGGERATION

ENGINEERING SERVICES

Cross Sections

FILE No.	IBIGROUP 117734
DRAWN BY	Dan Roethel
DATE	May 12, 2020
SCALE	HORIZ: 1:100 VERT 1:40
FILE	J:\117734_GordonSt_EA\7.0_Production\7.3_Design\04_Civil\117734CORRIDOR-modified xsections.dwg

STA = 5+470.00

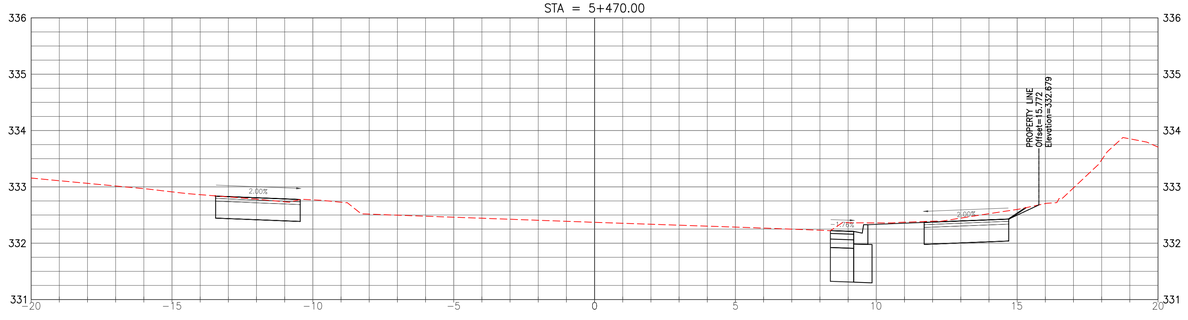

STA = 5+460.00

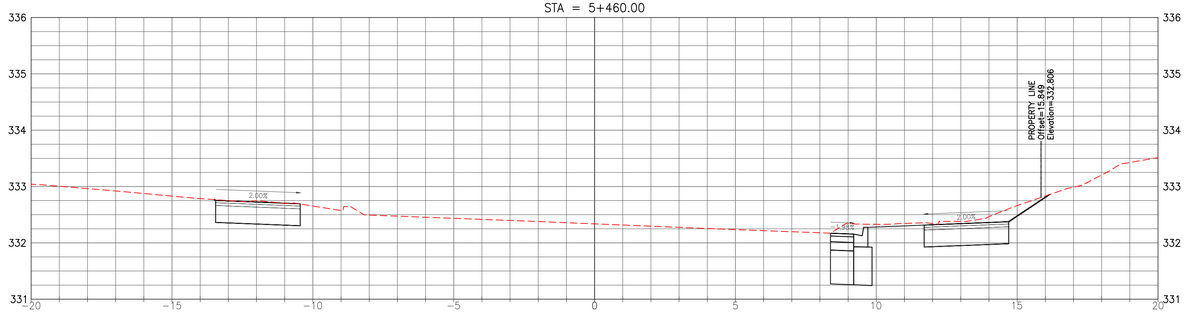

STA = 5+450.00

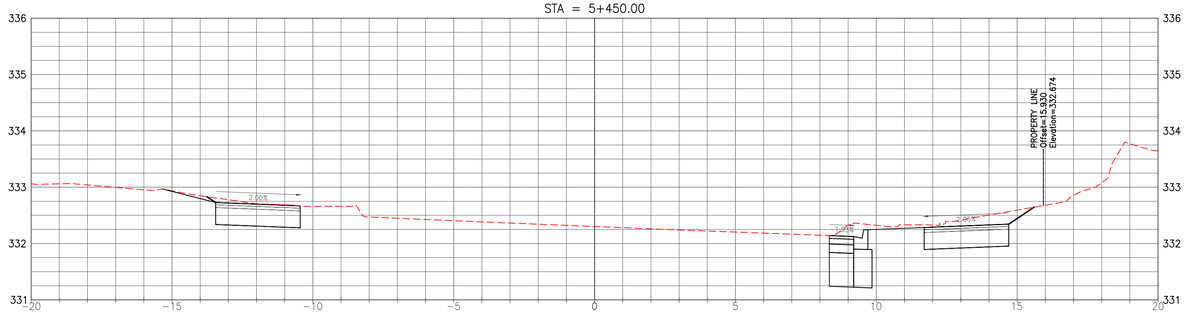

2X VERTICAL EXAGGERATION

CITY OF Guelph
ENGINEERING SERVICES

Cross Sections

FILE No.	IBIGROUP 117734
DRAWN BY	Dan Roethel
DATE	May 12, 2020
SCALE	HORIZ: 1:100 VERT 1:40
FILE	J:\117734_GordonSt_EA\7.0_Production\7.3_Design\04_Civil\117734CORRIDOR-modified xsections.dwg

STA = 5+500.00

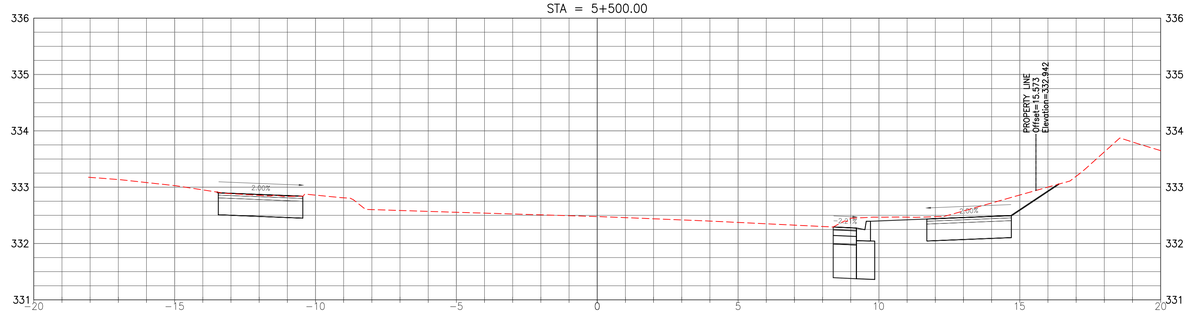

STA = 5+490.00

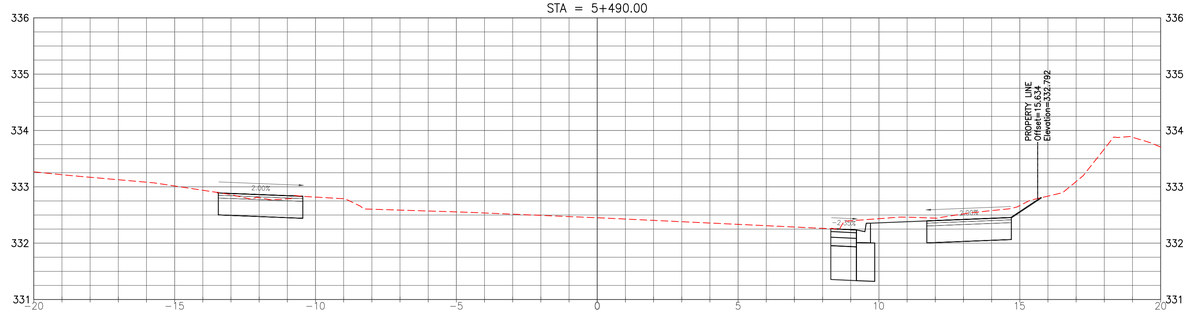

STA = 5+480.00

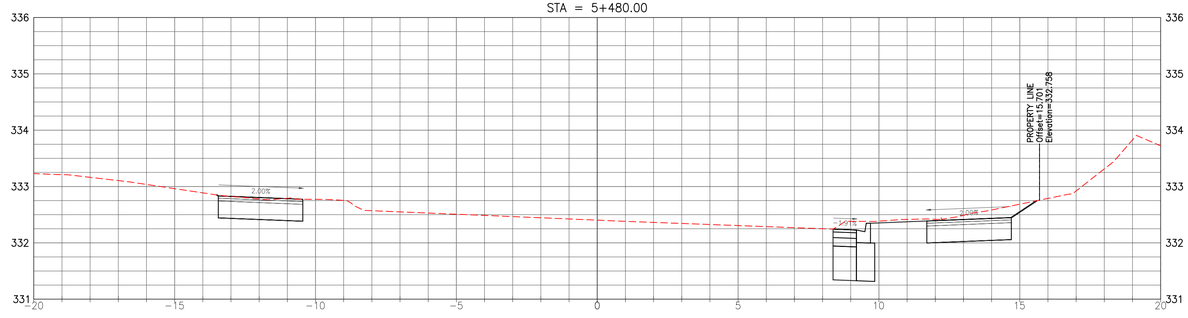

2X VERTICAL EXAGGERATION

CITY OF Guelph
ENGINEERING SERVICES

Cross Sections

FILE No.	IBIGROUP 117734
DRAWN BY	Dan Roethel
DATE	May 12, 2020
SCALE	HORIZ: 1:100 VERT 1:40
FILE	J:\117734_GordonSt_EA\7.0_Production\7.3_Design\04_Civil\117734CORRIDOR-modified xsections.dwg

STA = 5+530.00

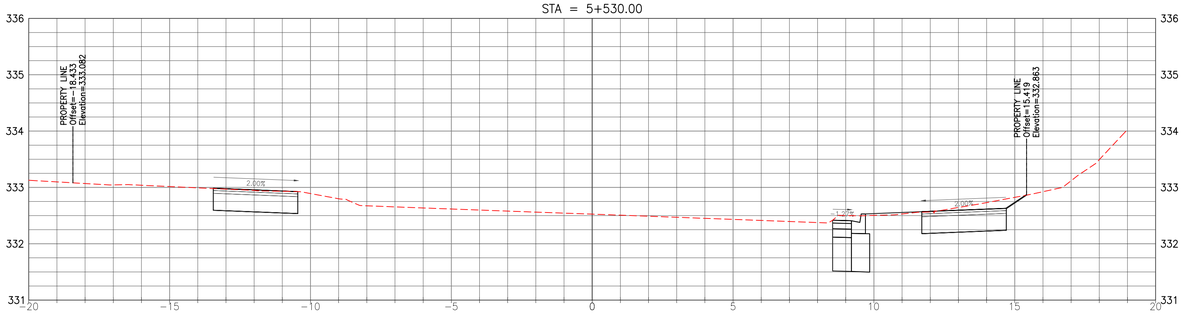

STA = 5+520.00

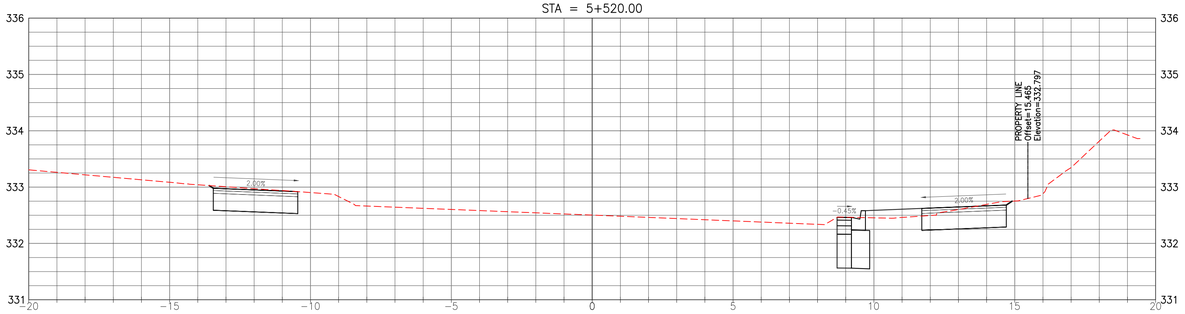

STA = 5+510.00

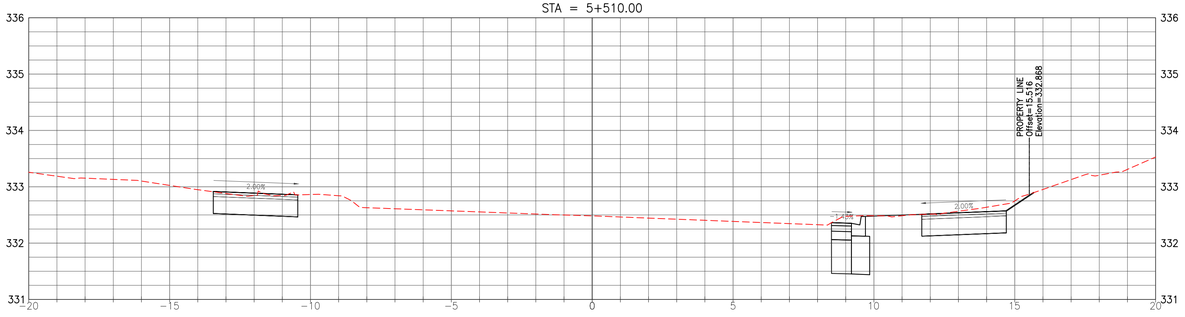

2X VERTICAL EXAGGERATION

CITY OF Guelph
ENGINEERING SERVICES

Cross Sections

FILE No.	IBIGROUP 117734
DRAWN BY	Dan Roethel
DATE	May 12, 2020
SCALE	HORIZ: 1:100 VERT 1:40
FILE	J:\117734_GordonSt_EA\7.0_Production\7.3_Design\04_Civil\117734CORRIDOR-modified xsections.dwg

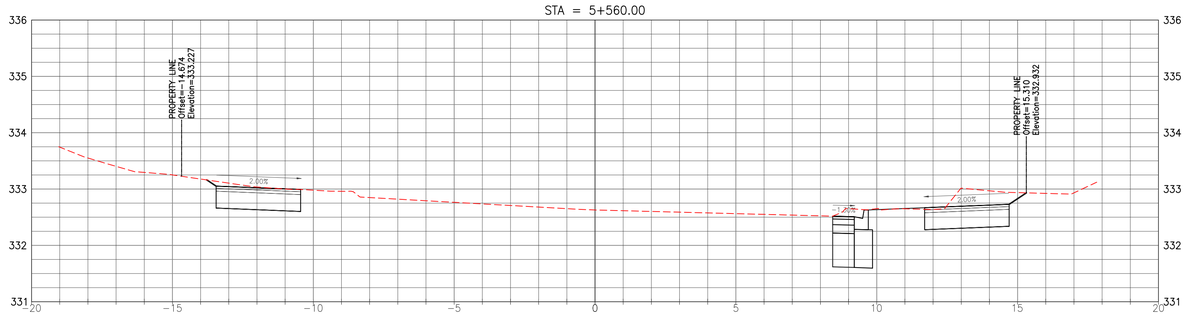

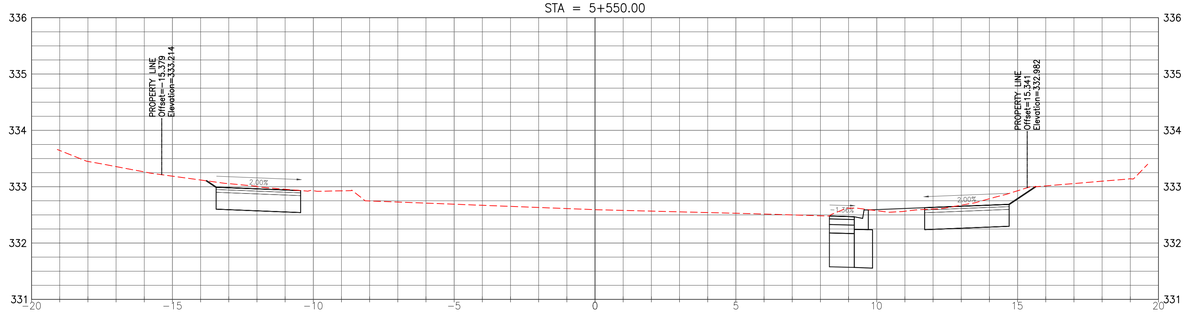

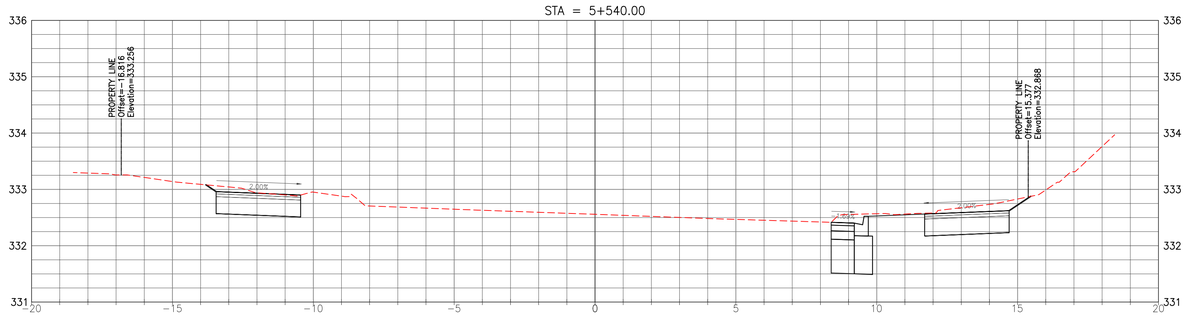

2X VERTICAL EXAGGERATION

CITY OF Guelph
ENGINEERING SERVICES

Cross Sections

FILE No.	IBIGROUP 117734
DRAWN BY	Dan Roethel
DATE	May 12, 2020
SCALE	HORIZ: 1:100 VERT 1:40
FILE	J:\117734_GordonSt_EA\7.0_Production\7.3_Design\04_Civil\117734CORRIDOR-modified xsections.dwg

STA = 5+590.00

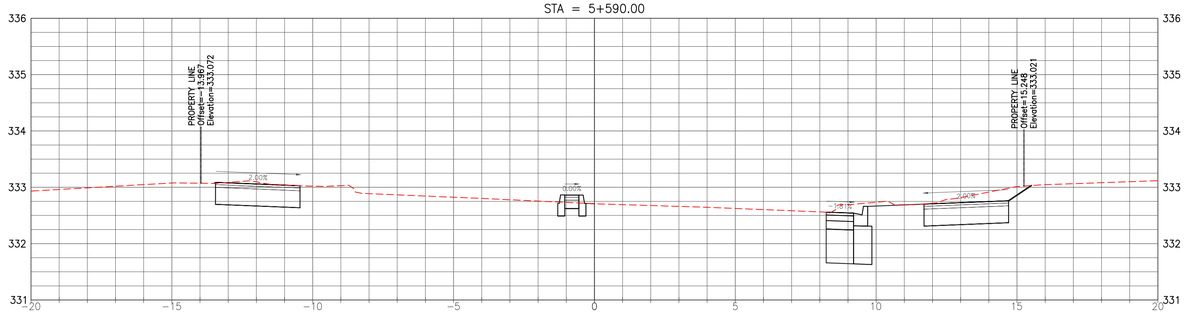

STA = 5+580.00

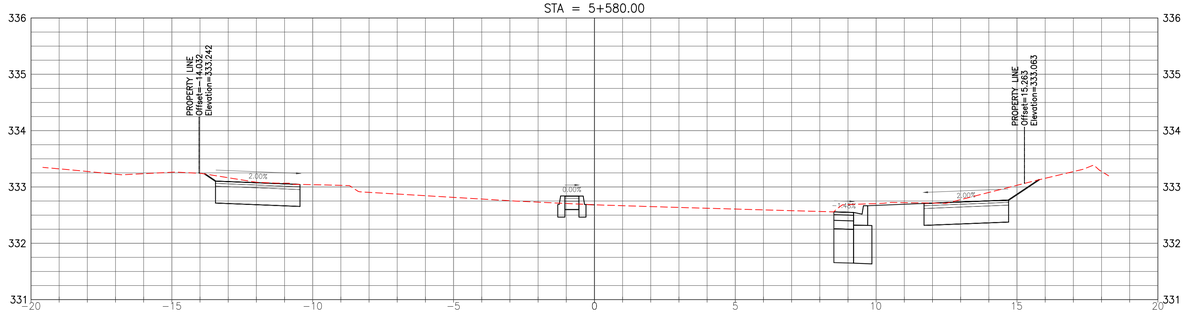

STA = 5+570.00

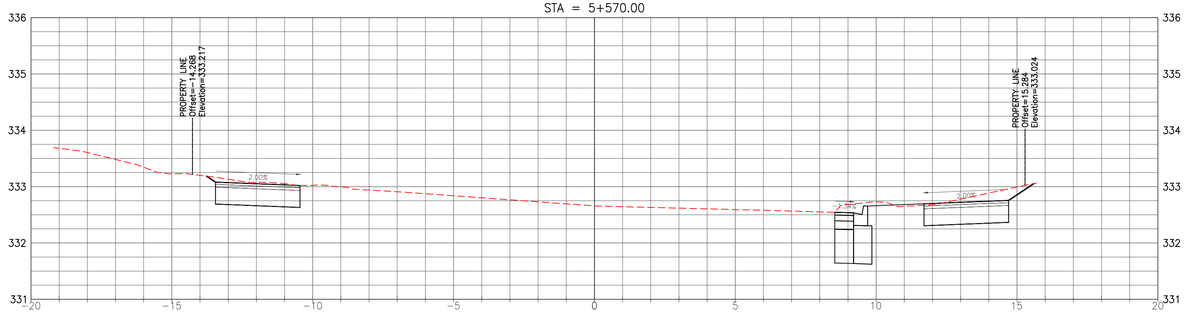

2X VERTICAL EXAGGERATION

ENGINEERING SERVICES

Cross Sections

FILE No.	IBIGROUP 117734
DRAWN BY	Dan Roethel
DATE	May 12, 2020
SCALE	HORIZ: 1:100 VERT 1:40
FILE	J:\117734_GordonSt_EA\7.0_Production\7.3_Design\04_Civil\117734CORRIDOR-modified xsections.dwg

STA = 5+620.00

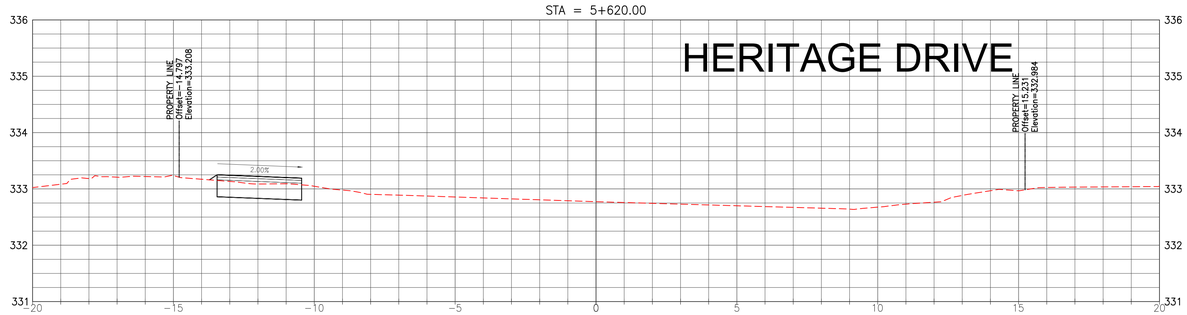

STA = 5+610.00

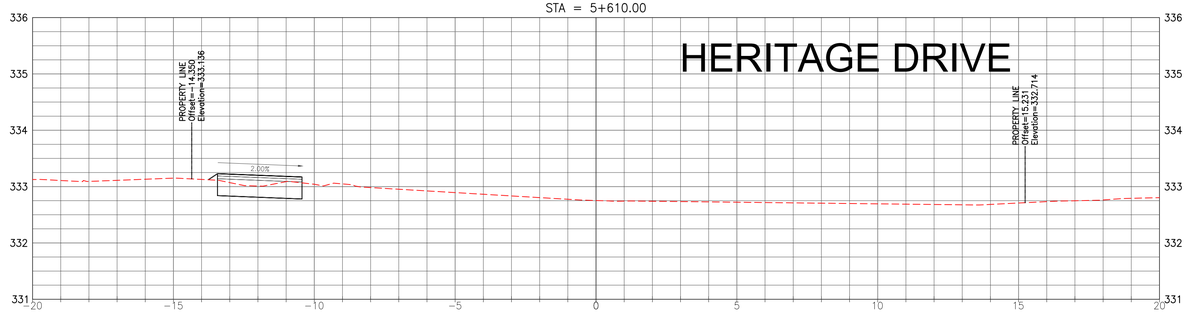

STA = 5+600.00

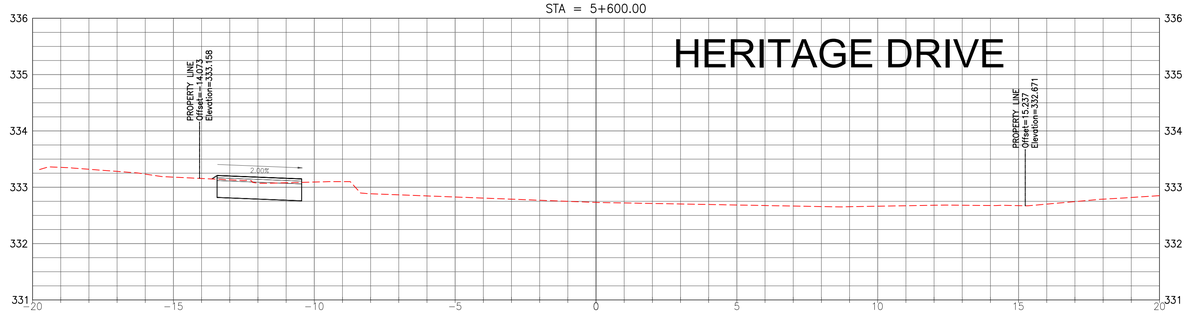

2X VERTICAL EXAGGERATION

CITY OF Guelph
ENGINEERING SERVICES

Cross Sections

FILE No.	IBIGROUP 117734
DRAWN BY	Dan Roethel
DATE	May 12, 2020
SCALE	HORIZ: 1:100 VERT 1:40
FILE	J:\117734_GordonSt_EA\7.0_Production\7.3_Design\04_Civil\117734CORRIDOR-modified xsections.dwg

STA = 5+650.00

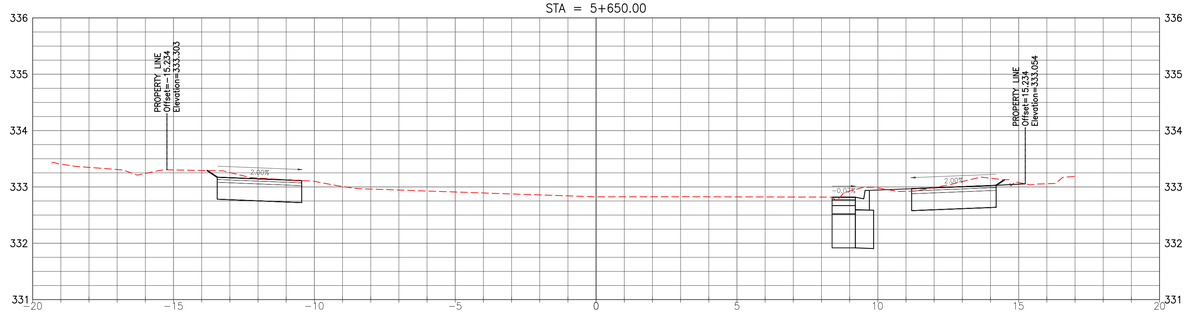

STA = 5+640.00

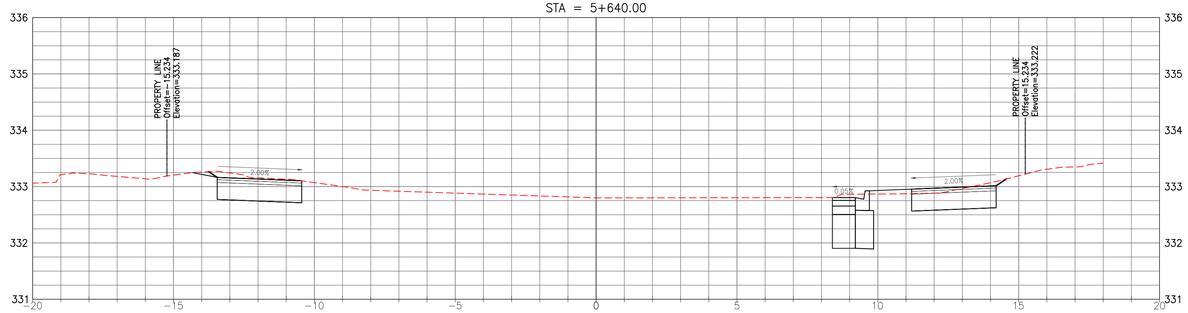

STA = 5+630.00

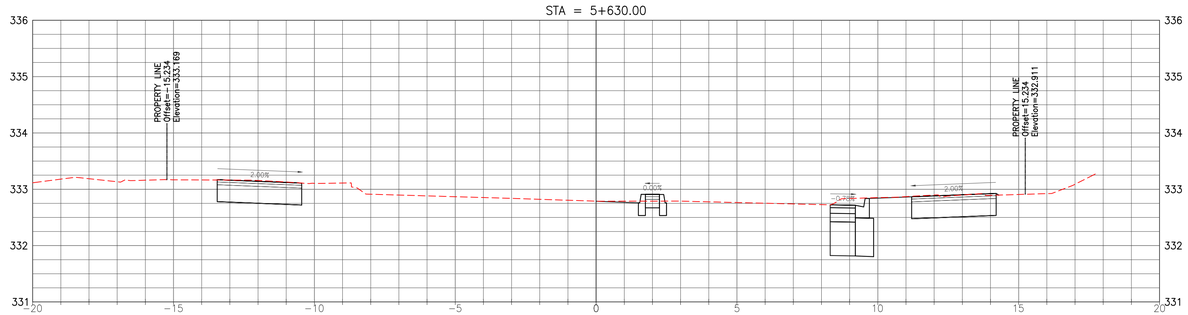

2X VERTICAL EXAGGERATION

CITY OF Guelph
ENGINEERING SERVICES

Cross Sections

FILE No.	IBIGROUP 117734
DRAWN BY	Dan Roethel
DATE	May 12, 2020
SCALE	HORIZ: 1:100 VERT 1:40
FILE	J:\117734_GordonSt_EA\7.0_Production\7.3_Design\04_Civil\117734CORRIDOR-modified xsections.dwg

STA = 5+680.00

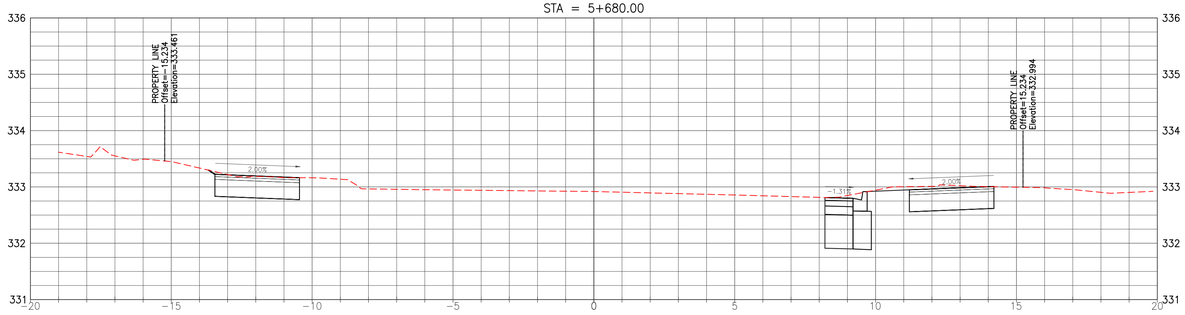

STA = 5+670.00

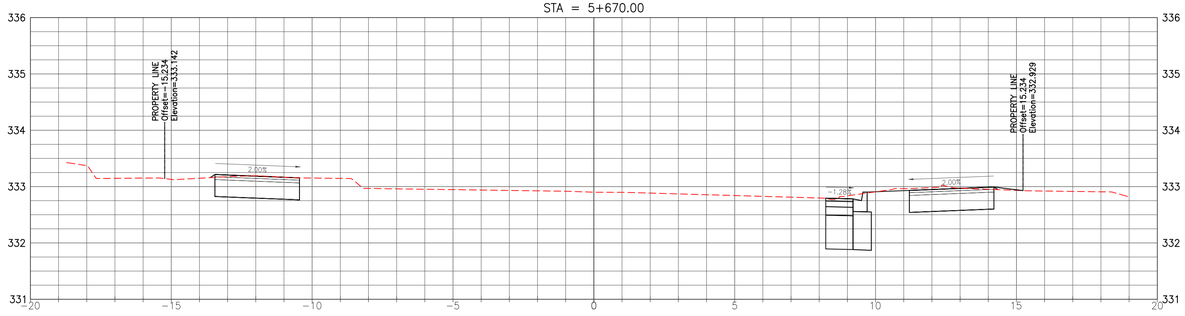

STA = 5+660.00

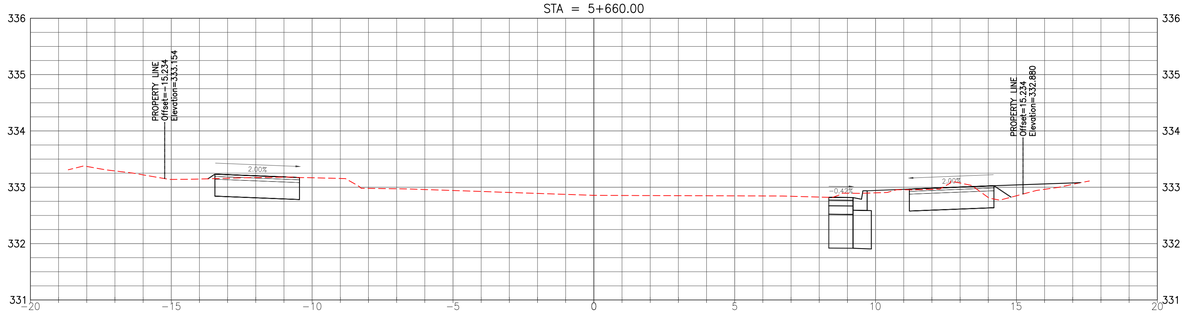

2X VERTICAL EXAGGERATION

ENGINEERING SERVICES

Cross Sections

FILE No.	IBIGROUP 117734
DRAWN BY	Dan Roethel
DATE	May 12, 2020
SCALE	HORIZ: 1:100 VERT 1:40
FILE	J:\117734_GordonSt_EA\7.0_Production\7.3_Design\04_Civil\117734CORRIDOR-modified xsections.dwg

STA = 5+710.00

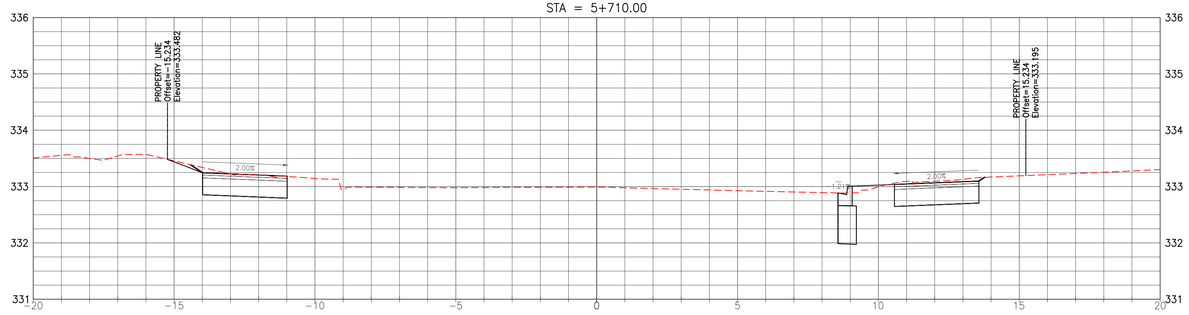

STA = 5+700.00

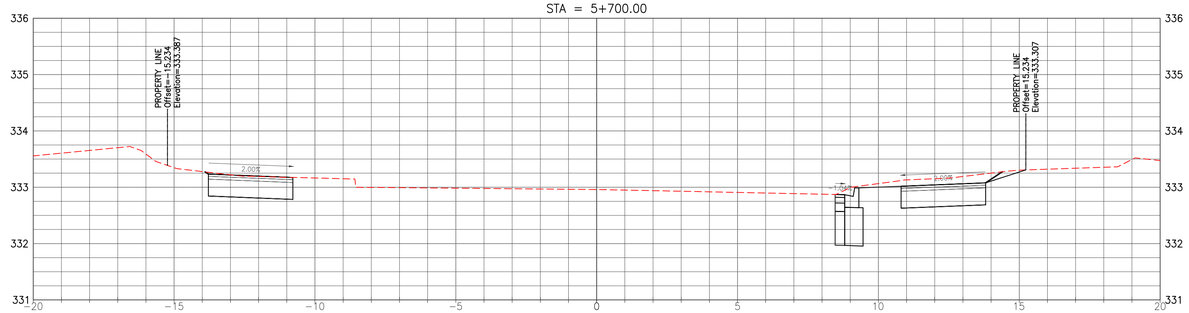

STA = 5+690.00

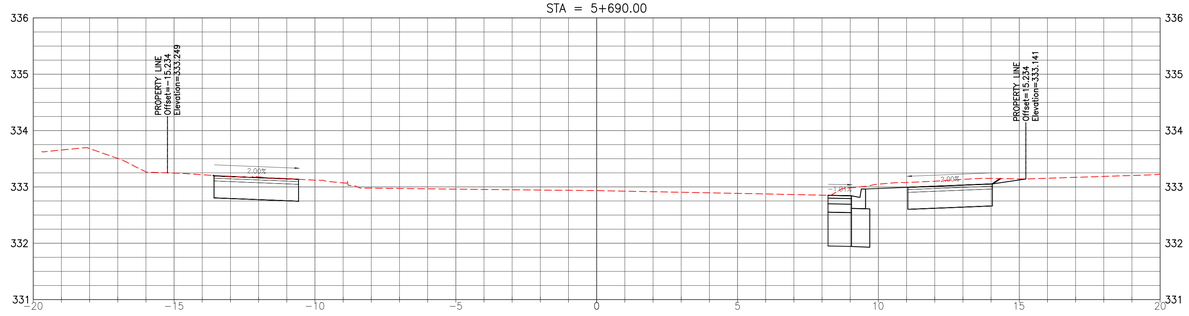

2X VERTICAL EXAGGERATION

CITY OF Guelph
ENGINEERING SERVICES

Cross Sections

FILE No.	IBIGROUP 117734
DRAWN BY	Dan Roethel
DATE	May 12, 2020
SCALE	HORIZ: 1:100 VERT 1:40
FILE	J:\117734_GordonSt_EA\7.0_Production\7.3_Design\04_Civil\117734CORRIDOR-modified xsections.dwg

STA = 5+740.00

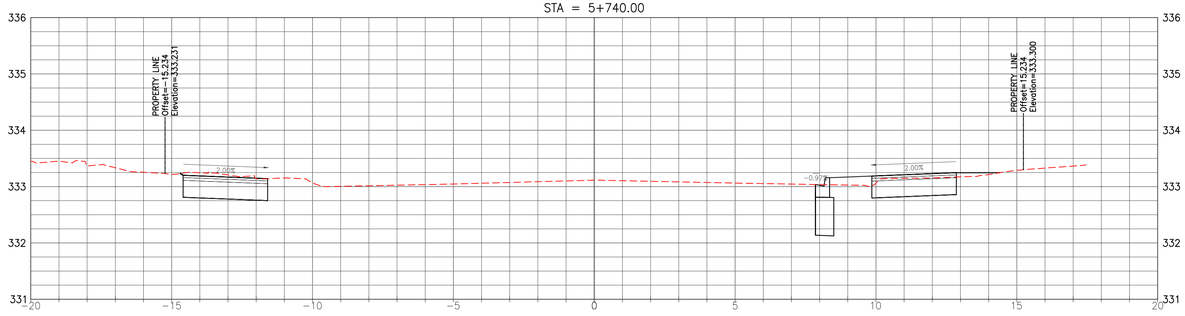

STA = 5+730.00

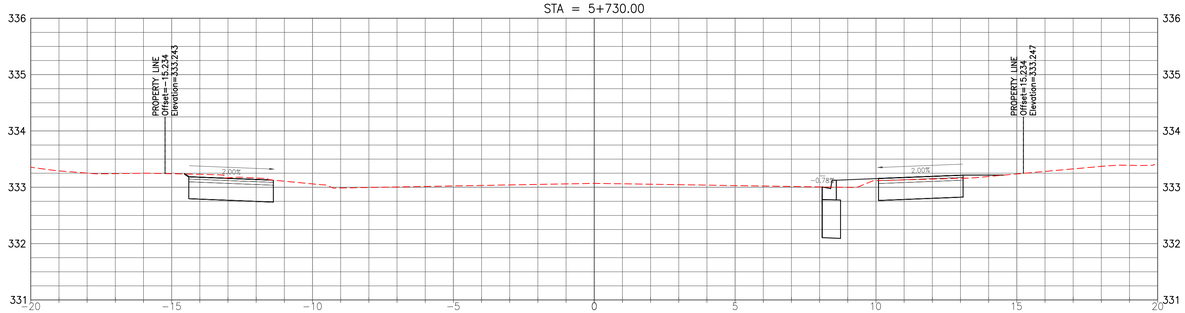

STA = 5+720.00

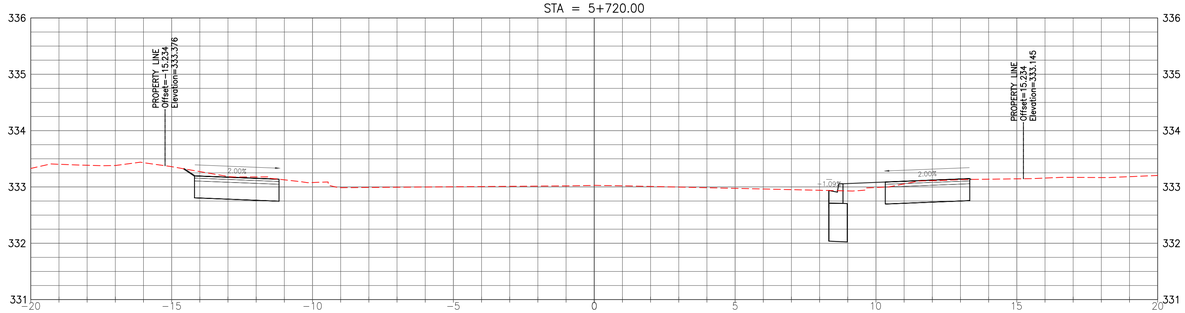

2X VERTICAL EXAGGERATION

CITY OF Guelph
ENGINEERING SERVICES

Cross Sections

FILE No.	IBIGROUP 117734
DRAWN BY	Dan Roethel
DATE	May 12, 2020
SCALE	HORIZ: 1:100 VERT 1:40
FILE	J:\117734_GordonSt_EA\7.0_Production\7.3_Design\04_Civil\117734CORRIDOR-modified xsections.dwg

STA = 5+770.00

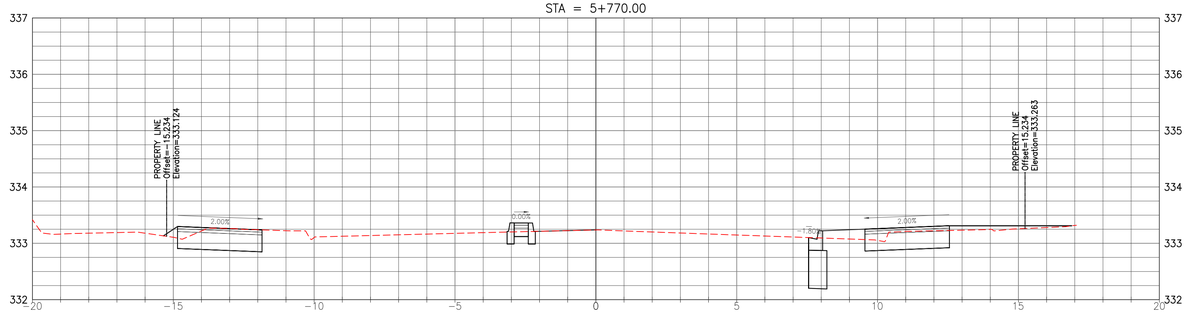

STA = 5+760.00

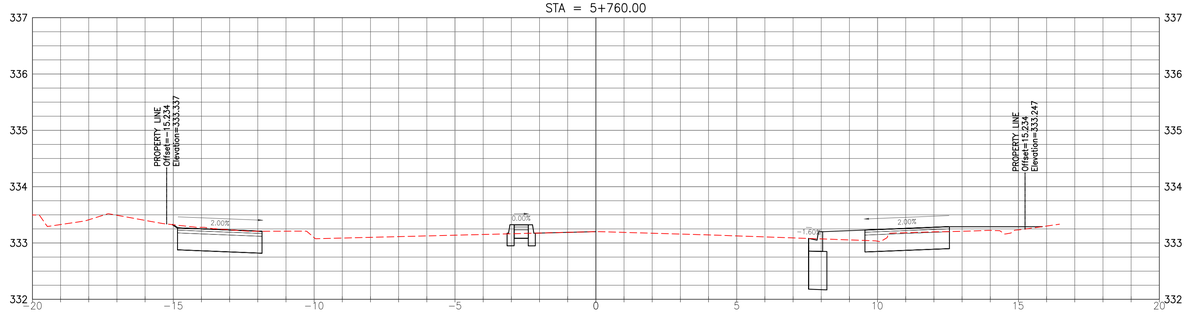

STA = 5+750.00

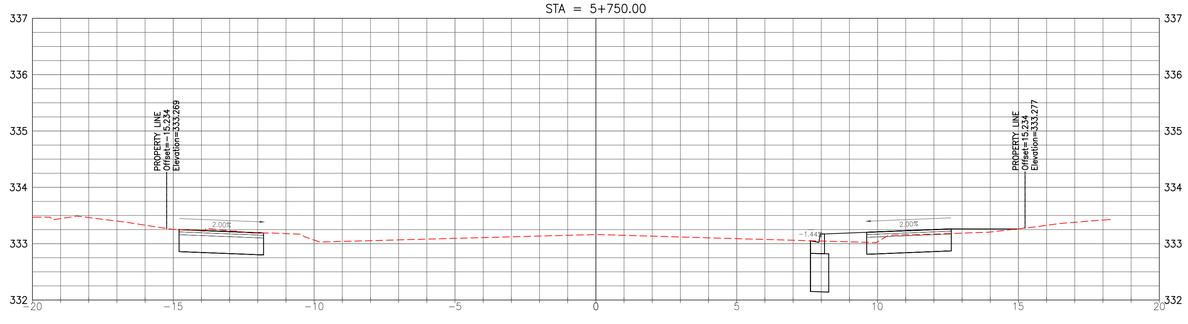

2X VERTICAL EXAGGERATION

ENGINEERING SERVICES

Cross Sections

FILE No.	IBIGROUP 117734
DRAWN BY	Dan Roethel
DATE	May 12, 2020
SCALE	HORIZ: 1:100 VERT 1:40
FILE	J:\117734_GordonSt_EA\7.0_Production\7.3_Design\04_Civil\117734CORRIDOR-modified xsections.dwg

STA = 5+800.00

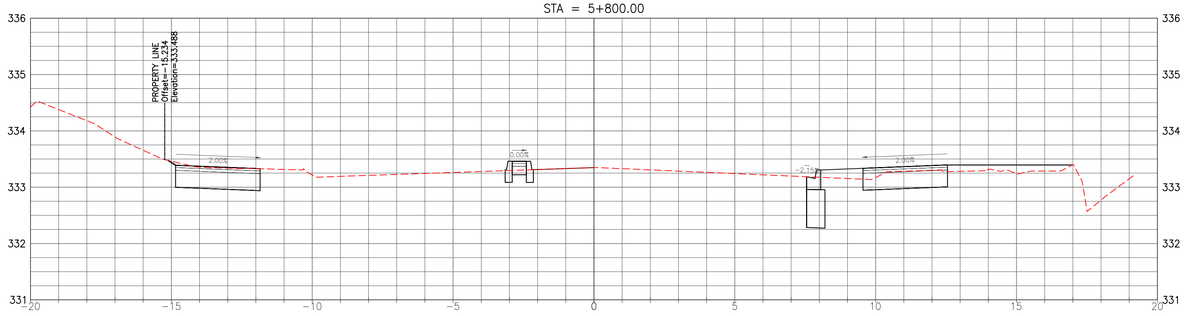

STA = 5+790.00

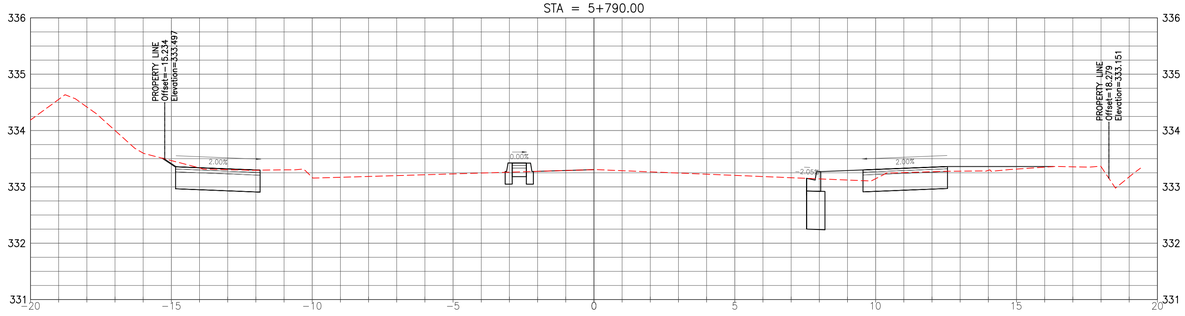

STA = 5+780.00

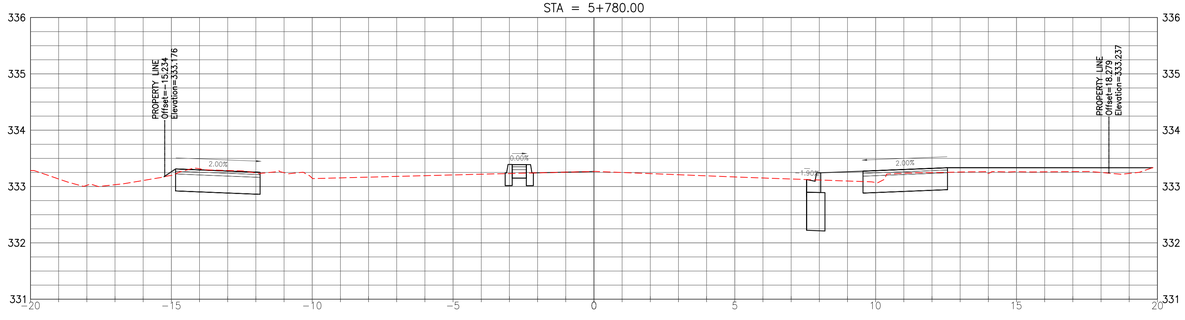

2X VERTICAL EXAGGERATION

CITY OF Guelph
ENGINEERING SERVICES

Cross Sections

FILE No.	IBIGROUP 117734
DRAWN BY	Dan Roethel
DATE	May 12, 2020
SCALE	HORIZ: 1:100 VERT 1:40
FILE	J:\117734_GordonSt_EA\7.0_Production\7.3_Design\04_Civil\117734CORRIDOR-modified xsections.dwg

STA = 5+830.00

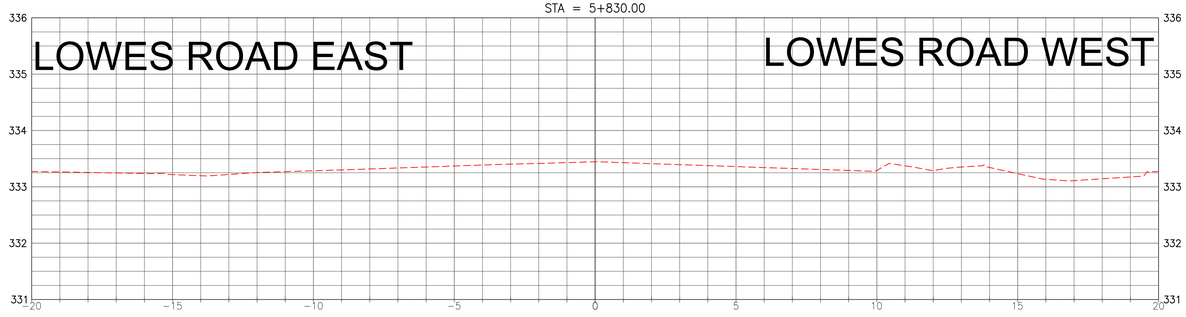

STA = 5+820.00

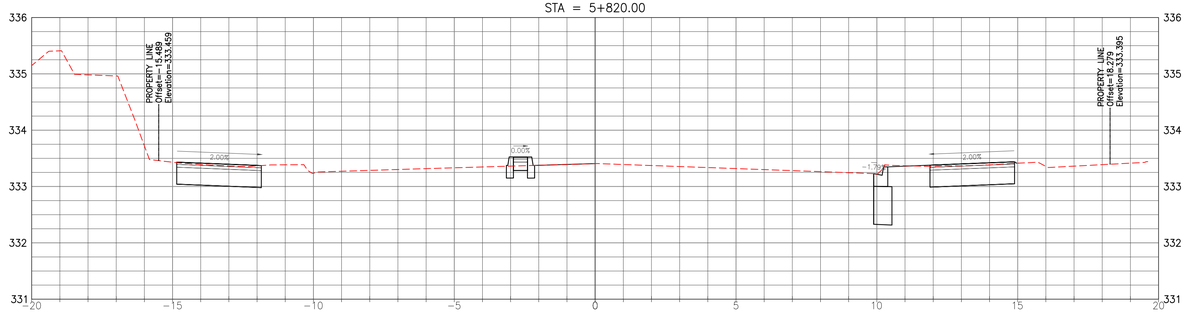

STA = 5+810.00

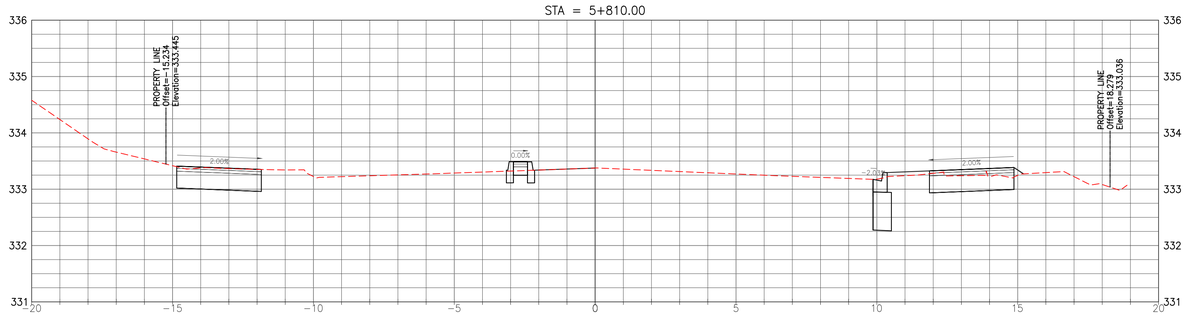

2X VERTICAL EXAGGERATION

CITY OF Guelph
ENGINEERING SERVICES

Cross Sections

FILE No.	IBIGROUP 117734
DRAWN BY	Dan Roethel
DATE	May 12, 2020
SCALE	HORIZ: 1:100 VERT 1:40
FILE	J:\117734_GordonSt_EA\7.0_Production\7.3_Design\04_Civil\117734CORRIDOR-modified xsections.dwg

STA = 5+860.00

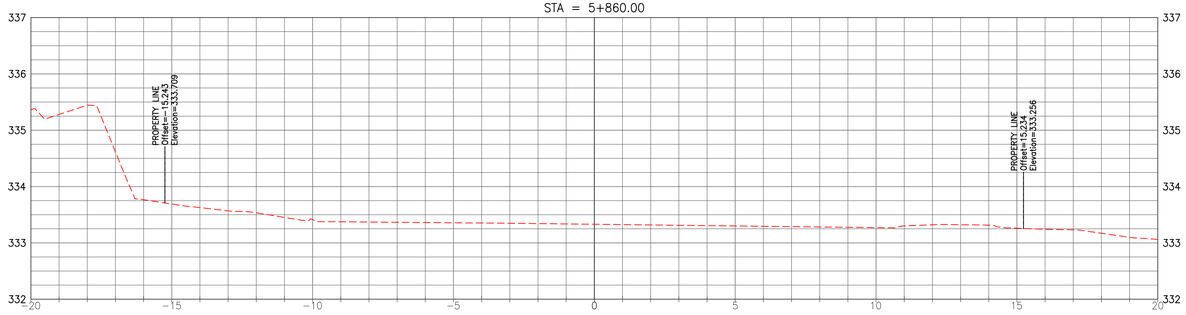

STA = 5+850.00

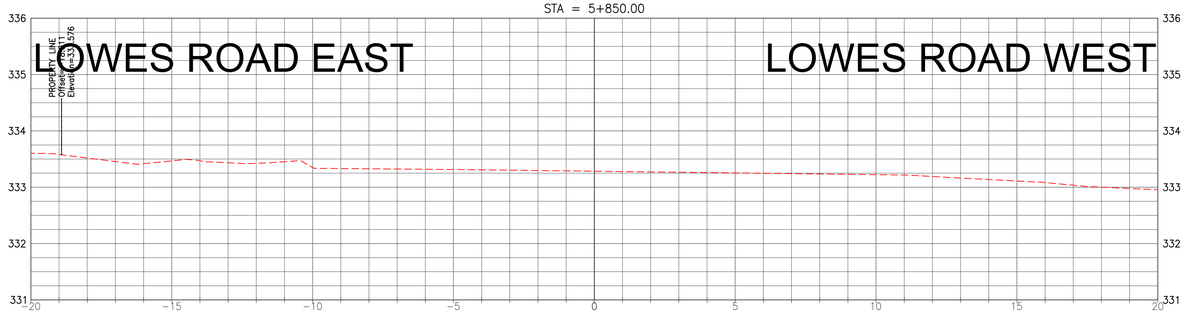

STA = 5+840.00

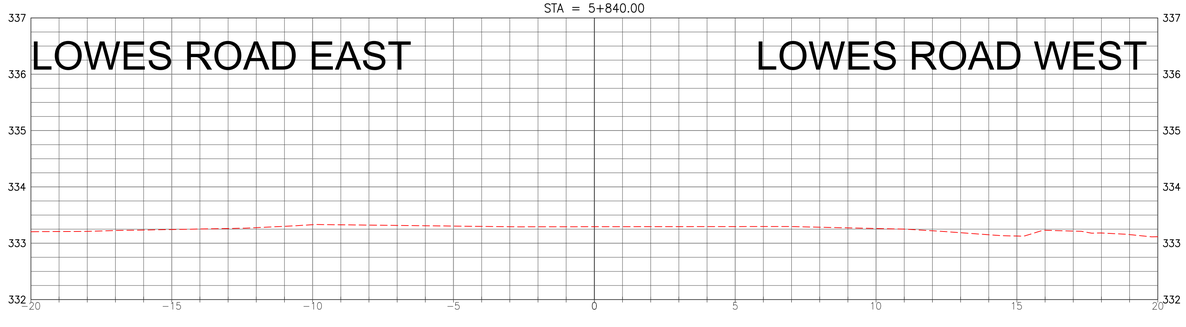

2X VERTICAL EXAGGERATION

ENGINEERING SERVICES

Cross Sections

FILE No.	IBIGROUP 117734
DRAWN BY	Dan Roethel
DATE	May 12, 2020
SCALE	HORIZ: 1:100 VERT 1:40
FILE	J:\117734_GordonSt_EA\7.0_Production\7.3_Design\04_Civil\117734CORRIDOR-modified xsections.dwg